

KITCHEN 235 APPLIANCE SCHEDULE:

(NOT BY CAMS)

DISHWASHER: BOSCH SHX68M06UC
FREEZER: SUBZERO 601 F/B
REFRIGERATOR: SUBZERO 601 R/B
GARBAGE DISPOSAL: INSINKERATOR EVOL PRO EXCEL
WALL CONVECTION OVEN: WOLF 5030U/B
CONVECTION MICROWAVE: WOLF MNC24
ACCESSORY: WOLF KB6024MK
MICROWAVE: SHARP KB6024MK
GAS COOKTOP: WOLFCT366/5
DOWNDRAFT: WOLF DD361
WARMING DRAWER: WOLF WWD30
ACCESSORY: WOLF 808410
STEAM OVEN: MIELE H4080BM-55
ACCESSORY: SUBZERO FT1B4/B


PANTRY 237 APPLIANCE SCHEDULE:

(NOT BY CAMS)

ICEMAKER: SUBZERO 315P
MICROWAVE: SHARP KB6024MK
GARBAGE DISPOSAL: INSINKERATOR EVOL PRO EXCEL
WARMING DRAWER: WOLF WWD30
ACCESSORY: WOLF 808410
RANGE HOOD: WOLF DF3646
HOOD BLOWER: WOLF 810554
PRO WALL HOOD: WOLF FWB62418


HARDWARE NOTES:

- HINGE (170 DEG FULL OVERLAY FOR THICK DOOR) BLUM 11T16550
- HINGE (170 DEG FULL OVERLAY FOR 3/4" THK DOOR) BLUM 11T16550
- HINGE (170 DEG INSET FOR 3/4" THK DOOR) BLUM 11T16650
- MOUNTING PLATE: BLUM 1T5H1100
- DRAWER SLIDES: BLUM 562H45TOB 18"L
- DRAWER SLIDES: BLUM 562H5330B 21"L
- POCKET DOOR HARDWARE: HAFELE 408.10.400-16"L
- SHELF PINS: HR 4108N- 5mm PIN
- STANDARDS: KV180 AND - 12"L
- BRACKETS: KV180 AND - 16"L
- ONE PUTNAM LADDER HARDWARE SET:
 - LADDER- UNFINISHED TEAK STAINED TO MATCH FINISHED SAMPLE- 2 SET
- #230 HOOK SLIDE- 2 SET
- #120 REGULAR WHEELS- 2 SET
- #14 HOOK BRACKETS- 11 PCS, 6 PCS END AND 5 PCS CENTER.
- T2"L TRACK- 2 PCS
- 180"L TRACK- 1 PC

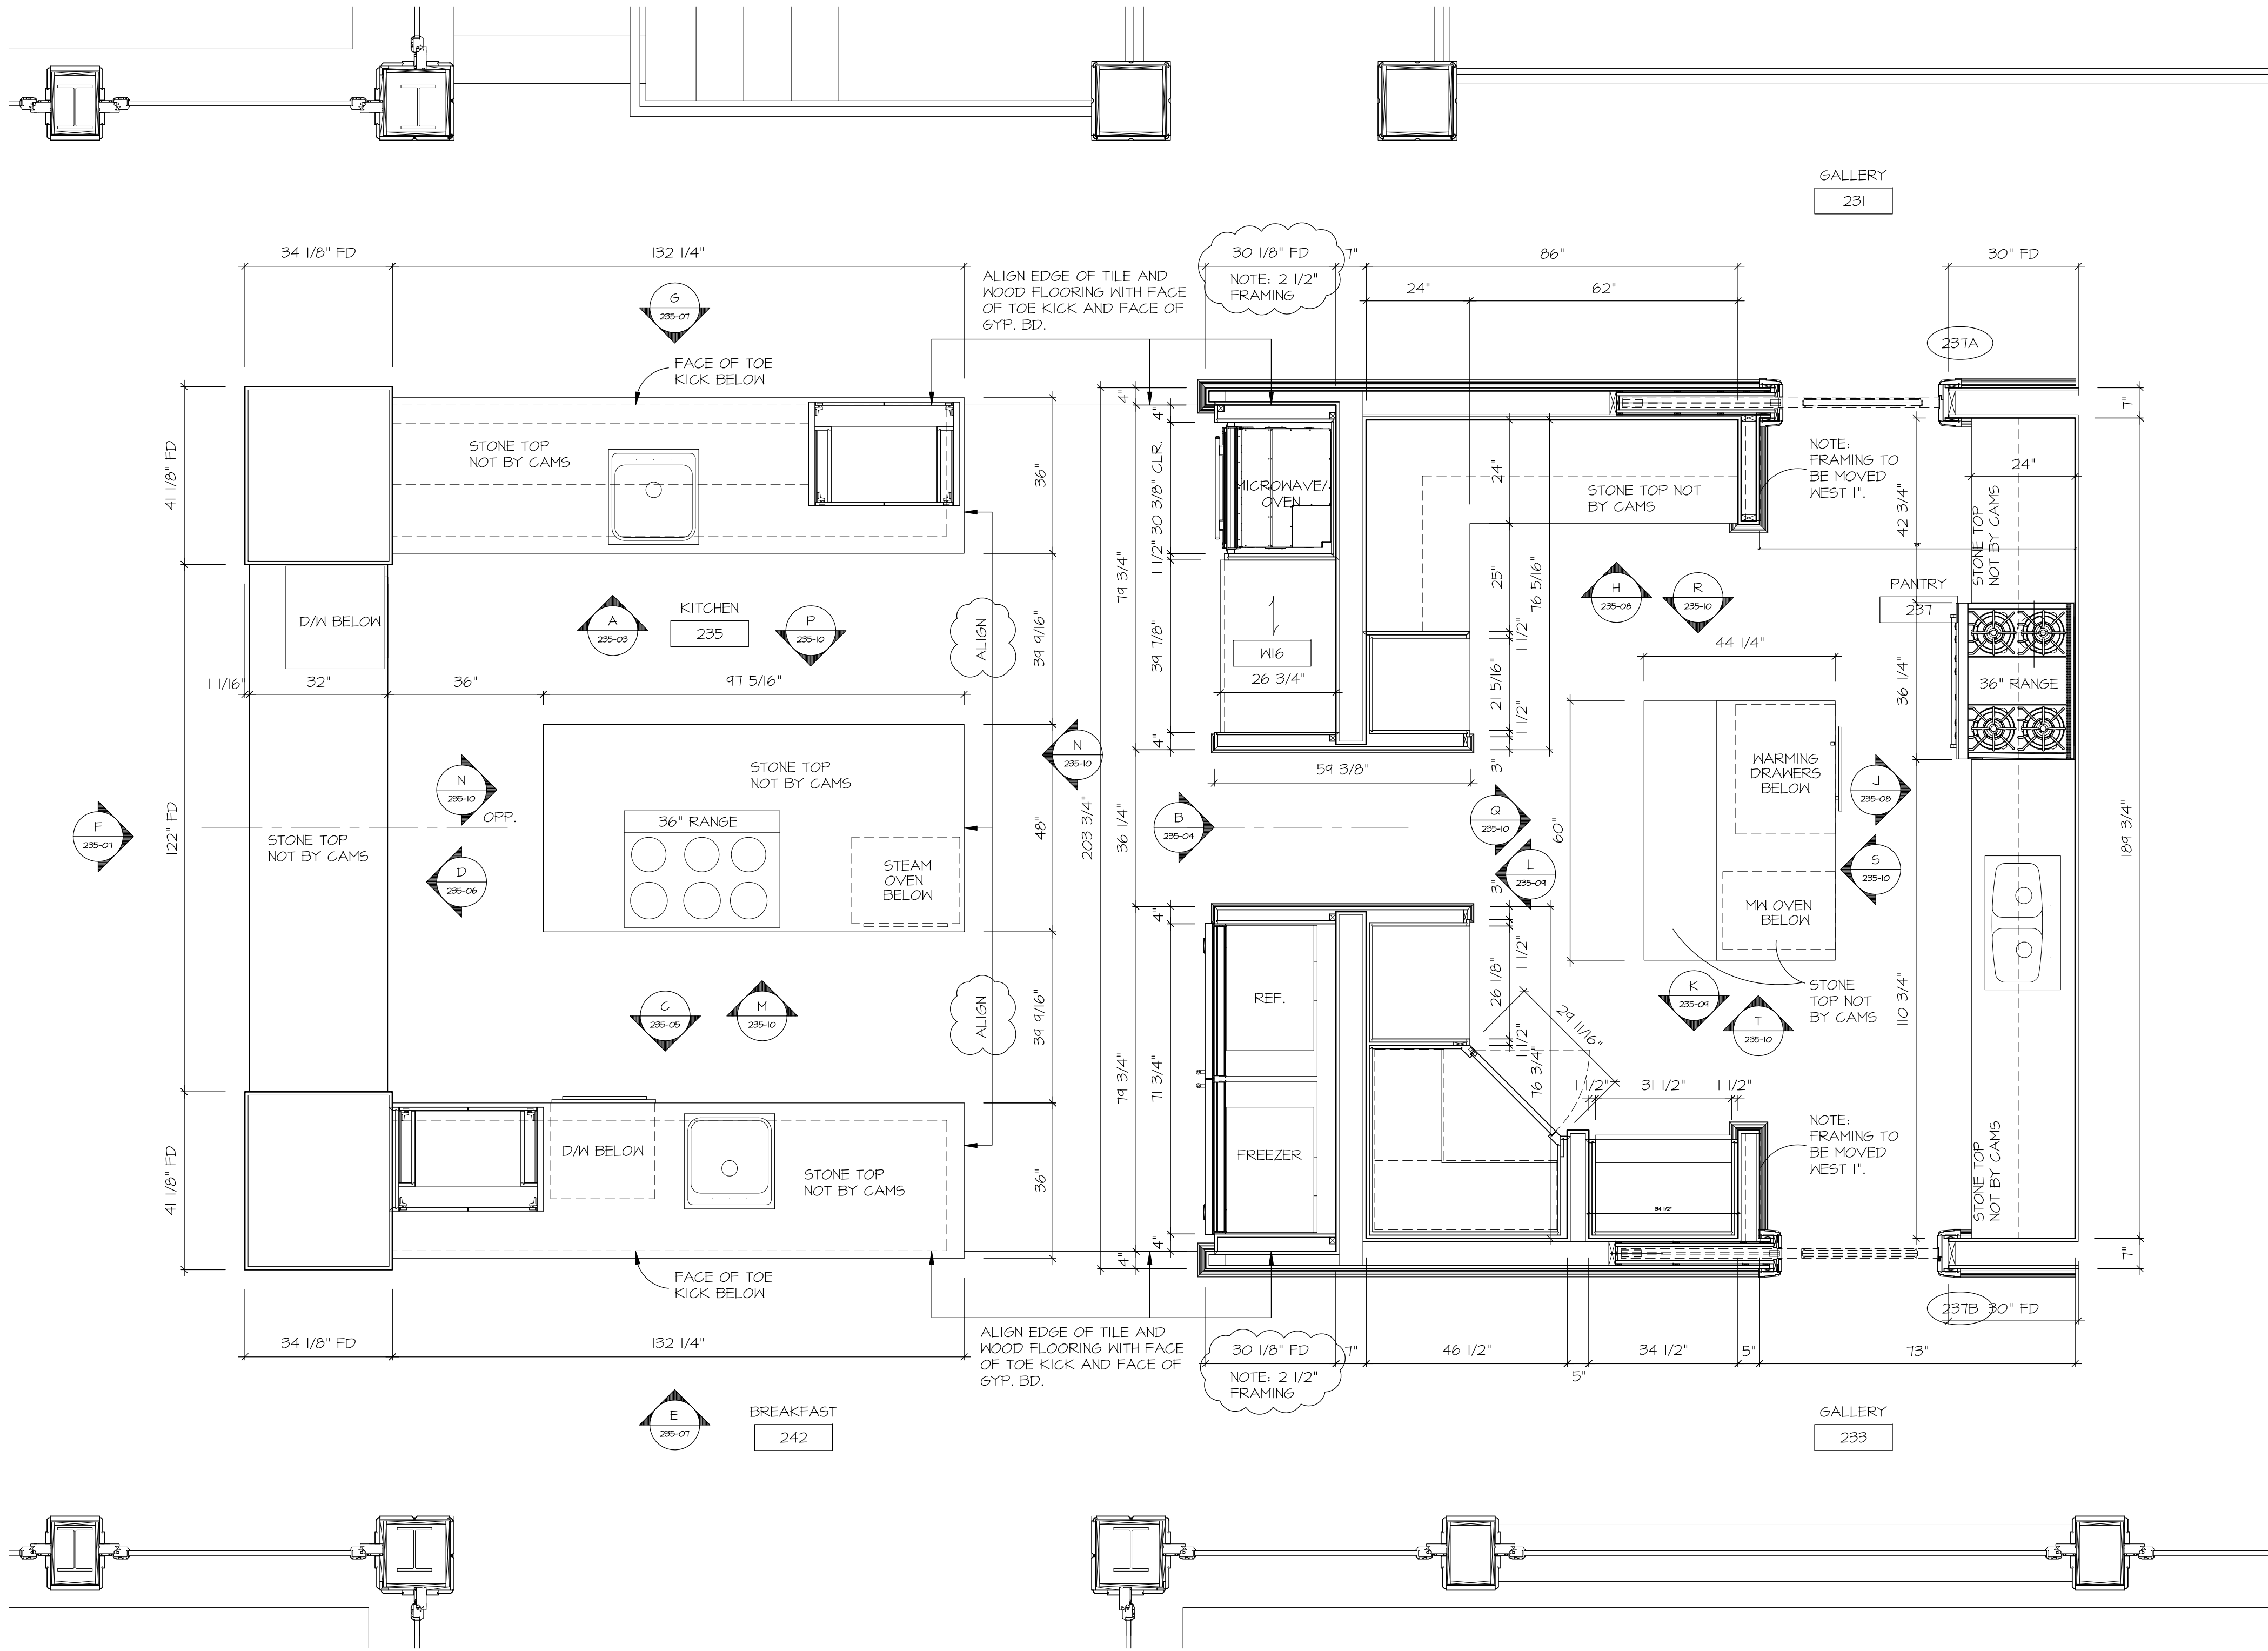

1 FLOOR PLAN
235-01
1/2" = 12"
ref. A-131

Colorado
Architectural
Millwork
Supply, Inc.

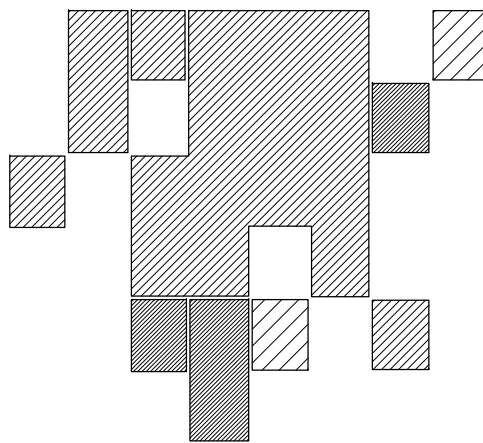

C.A.M.S.
163 Talmine Court
Colorado Springs, Colorado 80907
Phone (719) 477-9941
Fax (719) 477-9955



THOMPSON RES.
Snowmass Village, CO

REVISIONS

- PER ARCHT REVISION #155
10/11/00 GD
- PER FIELD DIMENSIONS
03/18/11 NH

DRAWN BY

gdomingo

DATE

11/06/08

SCALE

AS NOTED

AREA


PLAN VIEW- KITCHEN 235
AND PANTRY 237

JOB NO.

609


SHEET NO.

235-01

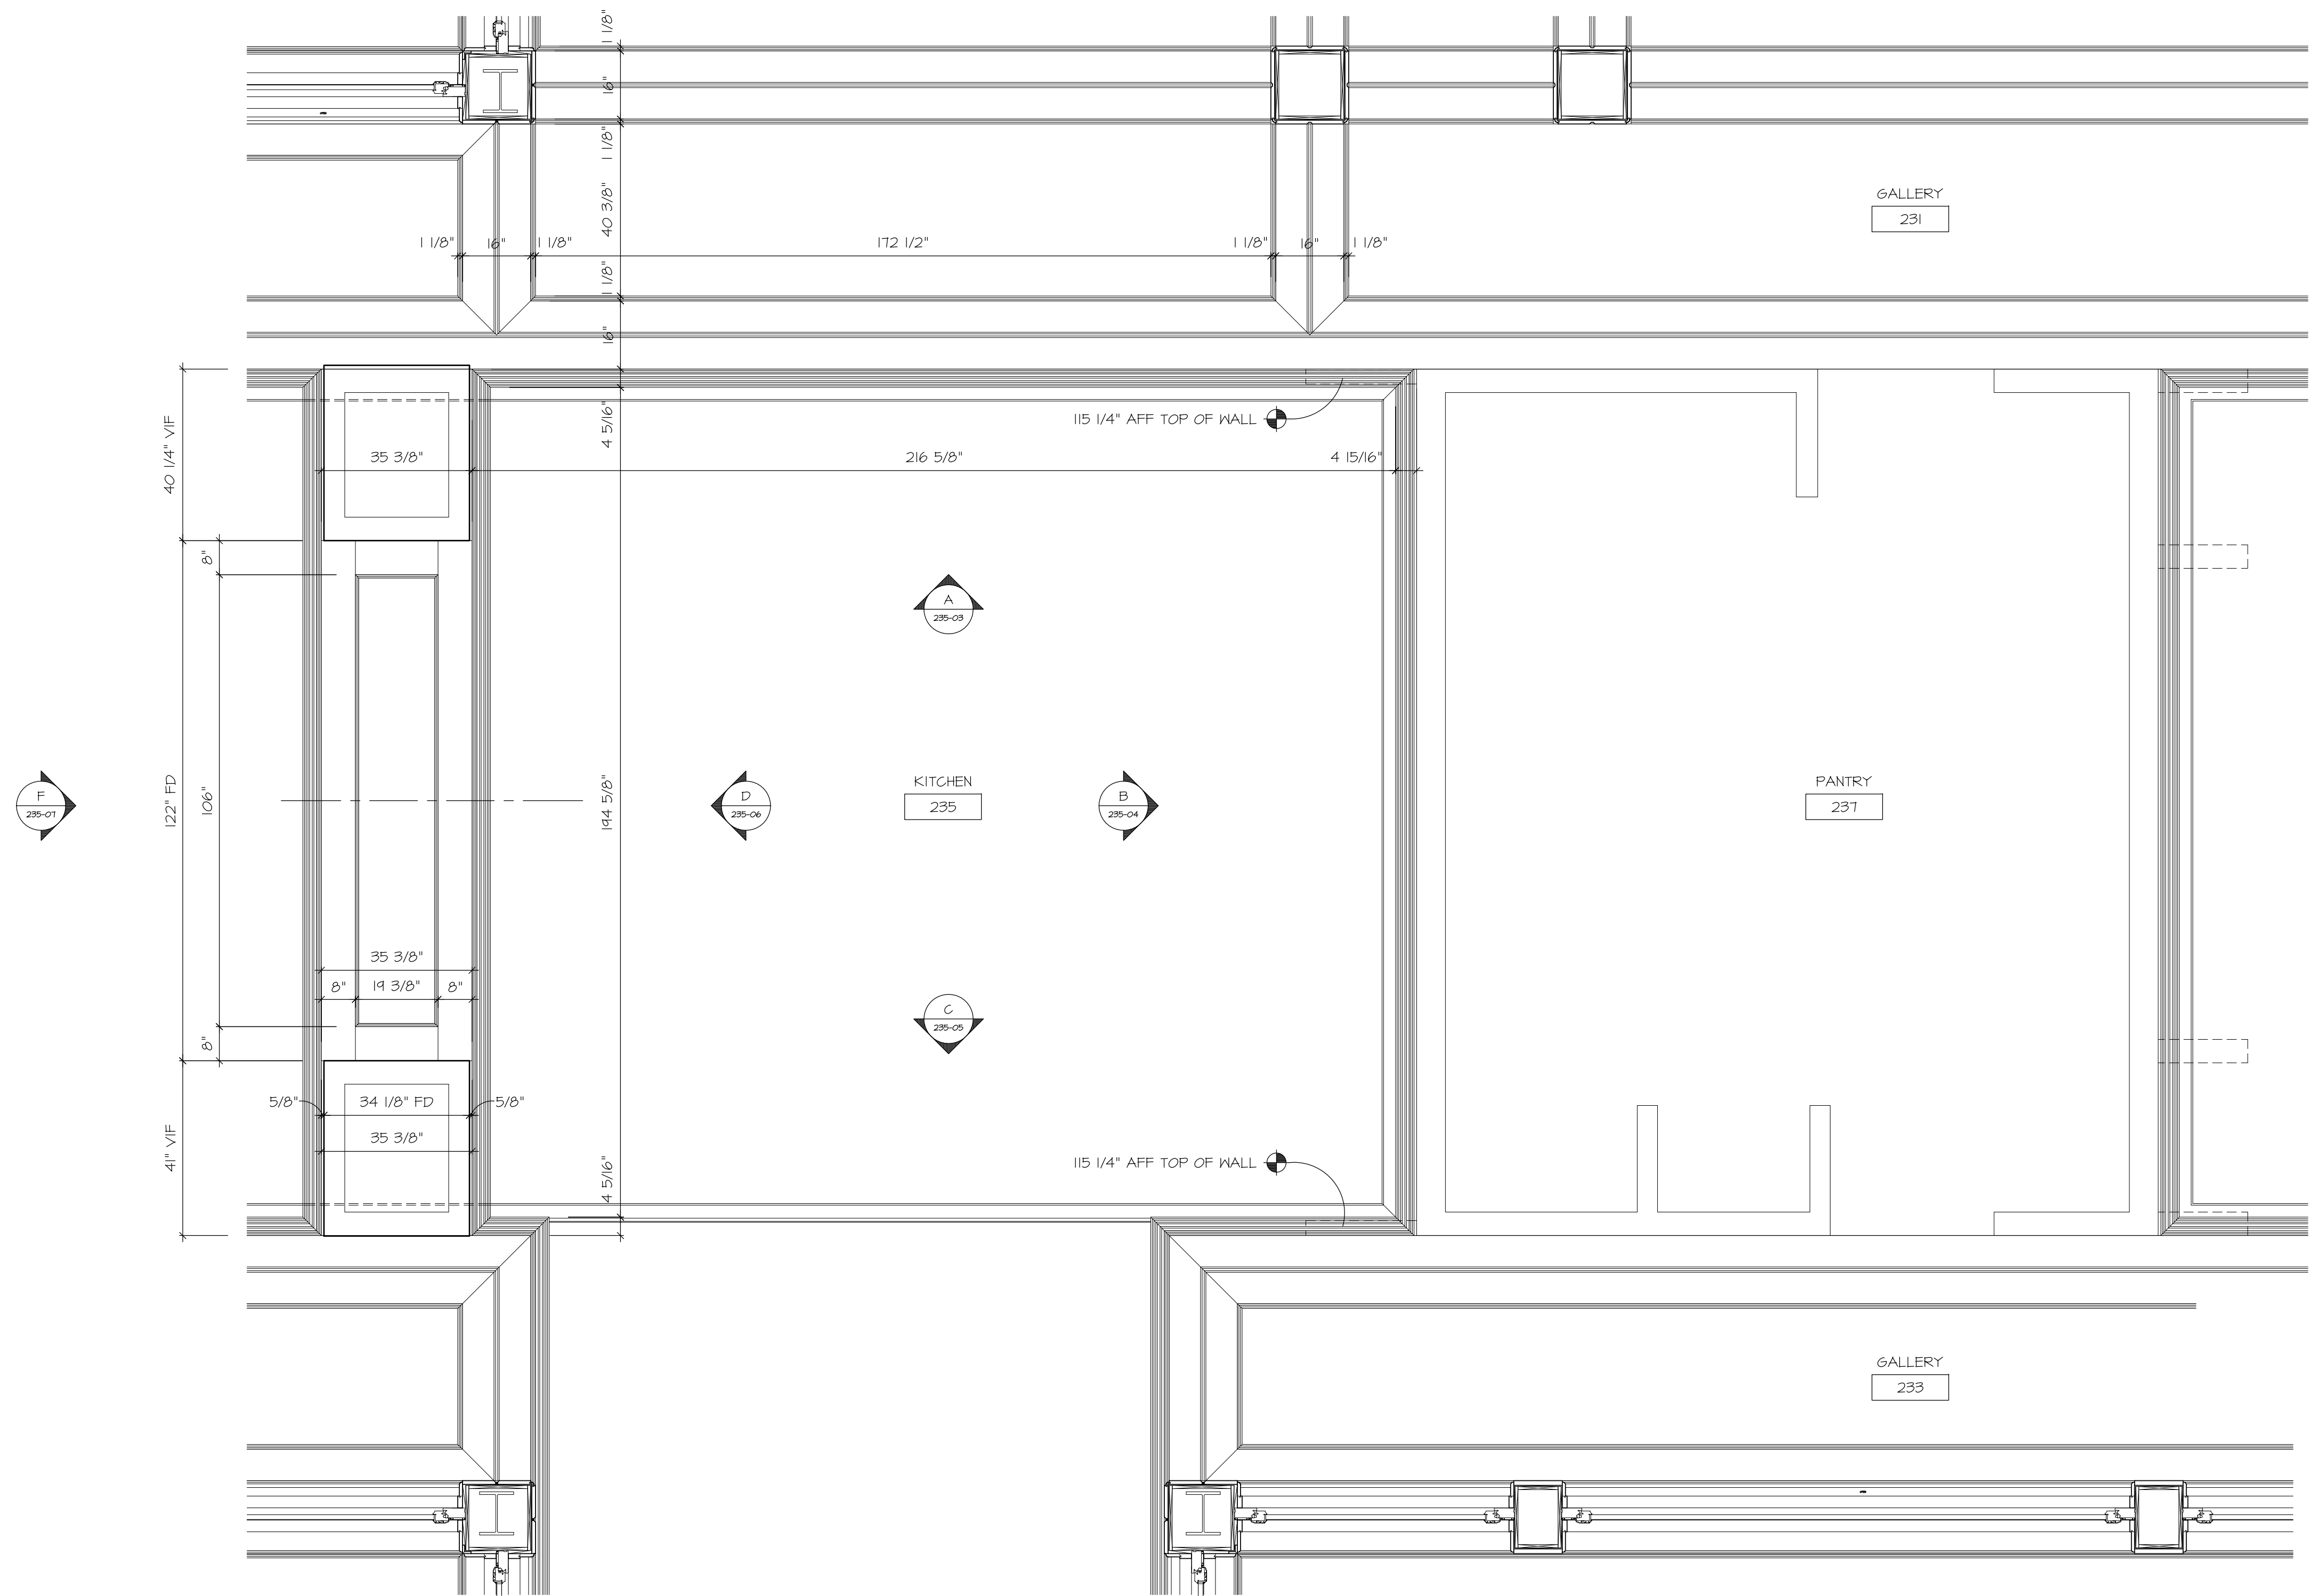

2 REFLECTED CEILING PLAN
235-02 1/2" = 12"
ref. A-180

Colorado
Architectural
Millwork
Supply, Inc.

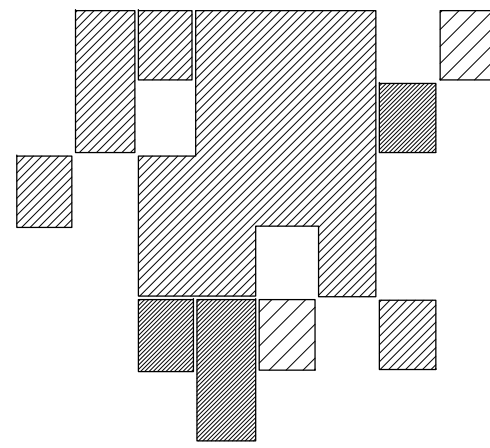

C.A.M.S.
163 Talsmine Court
Colorado Springs, Colorado 80907
Phone (719) 477-9941
Fax (719) 477-9955



THOMPSON RES.
Snowmass Village, CO

REVISIONS

- 1 PER ARCHT REVISION #155
10/11/00 GD
- 2 PER FIELD DIMENSIONS
03/18/11 NH


DRAWN BY
gdomingo

DATE 11/06/08 SCALE
AS NOTED

AREA
REF. CEILING PLAN
KITCHEN #235


JOB NO.
609

SHEET NO.
235-02

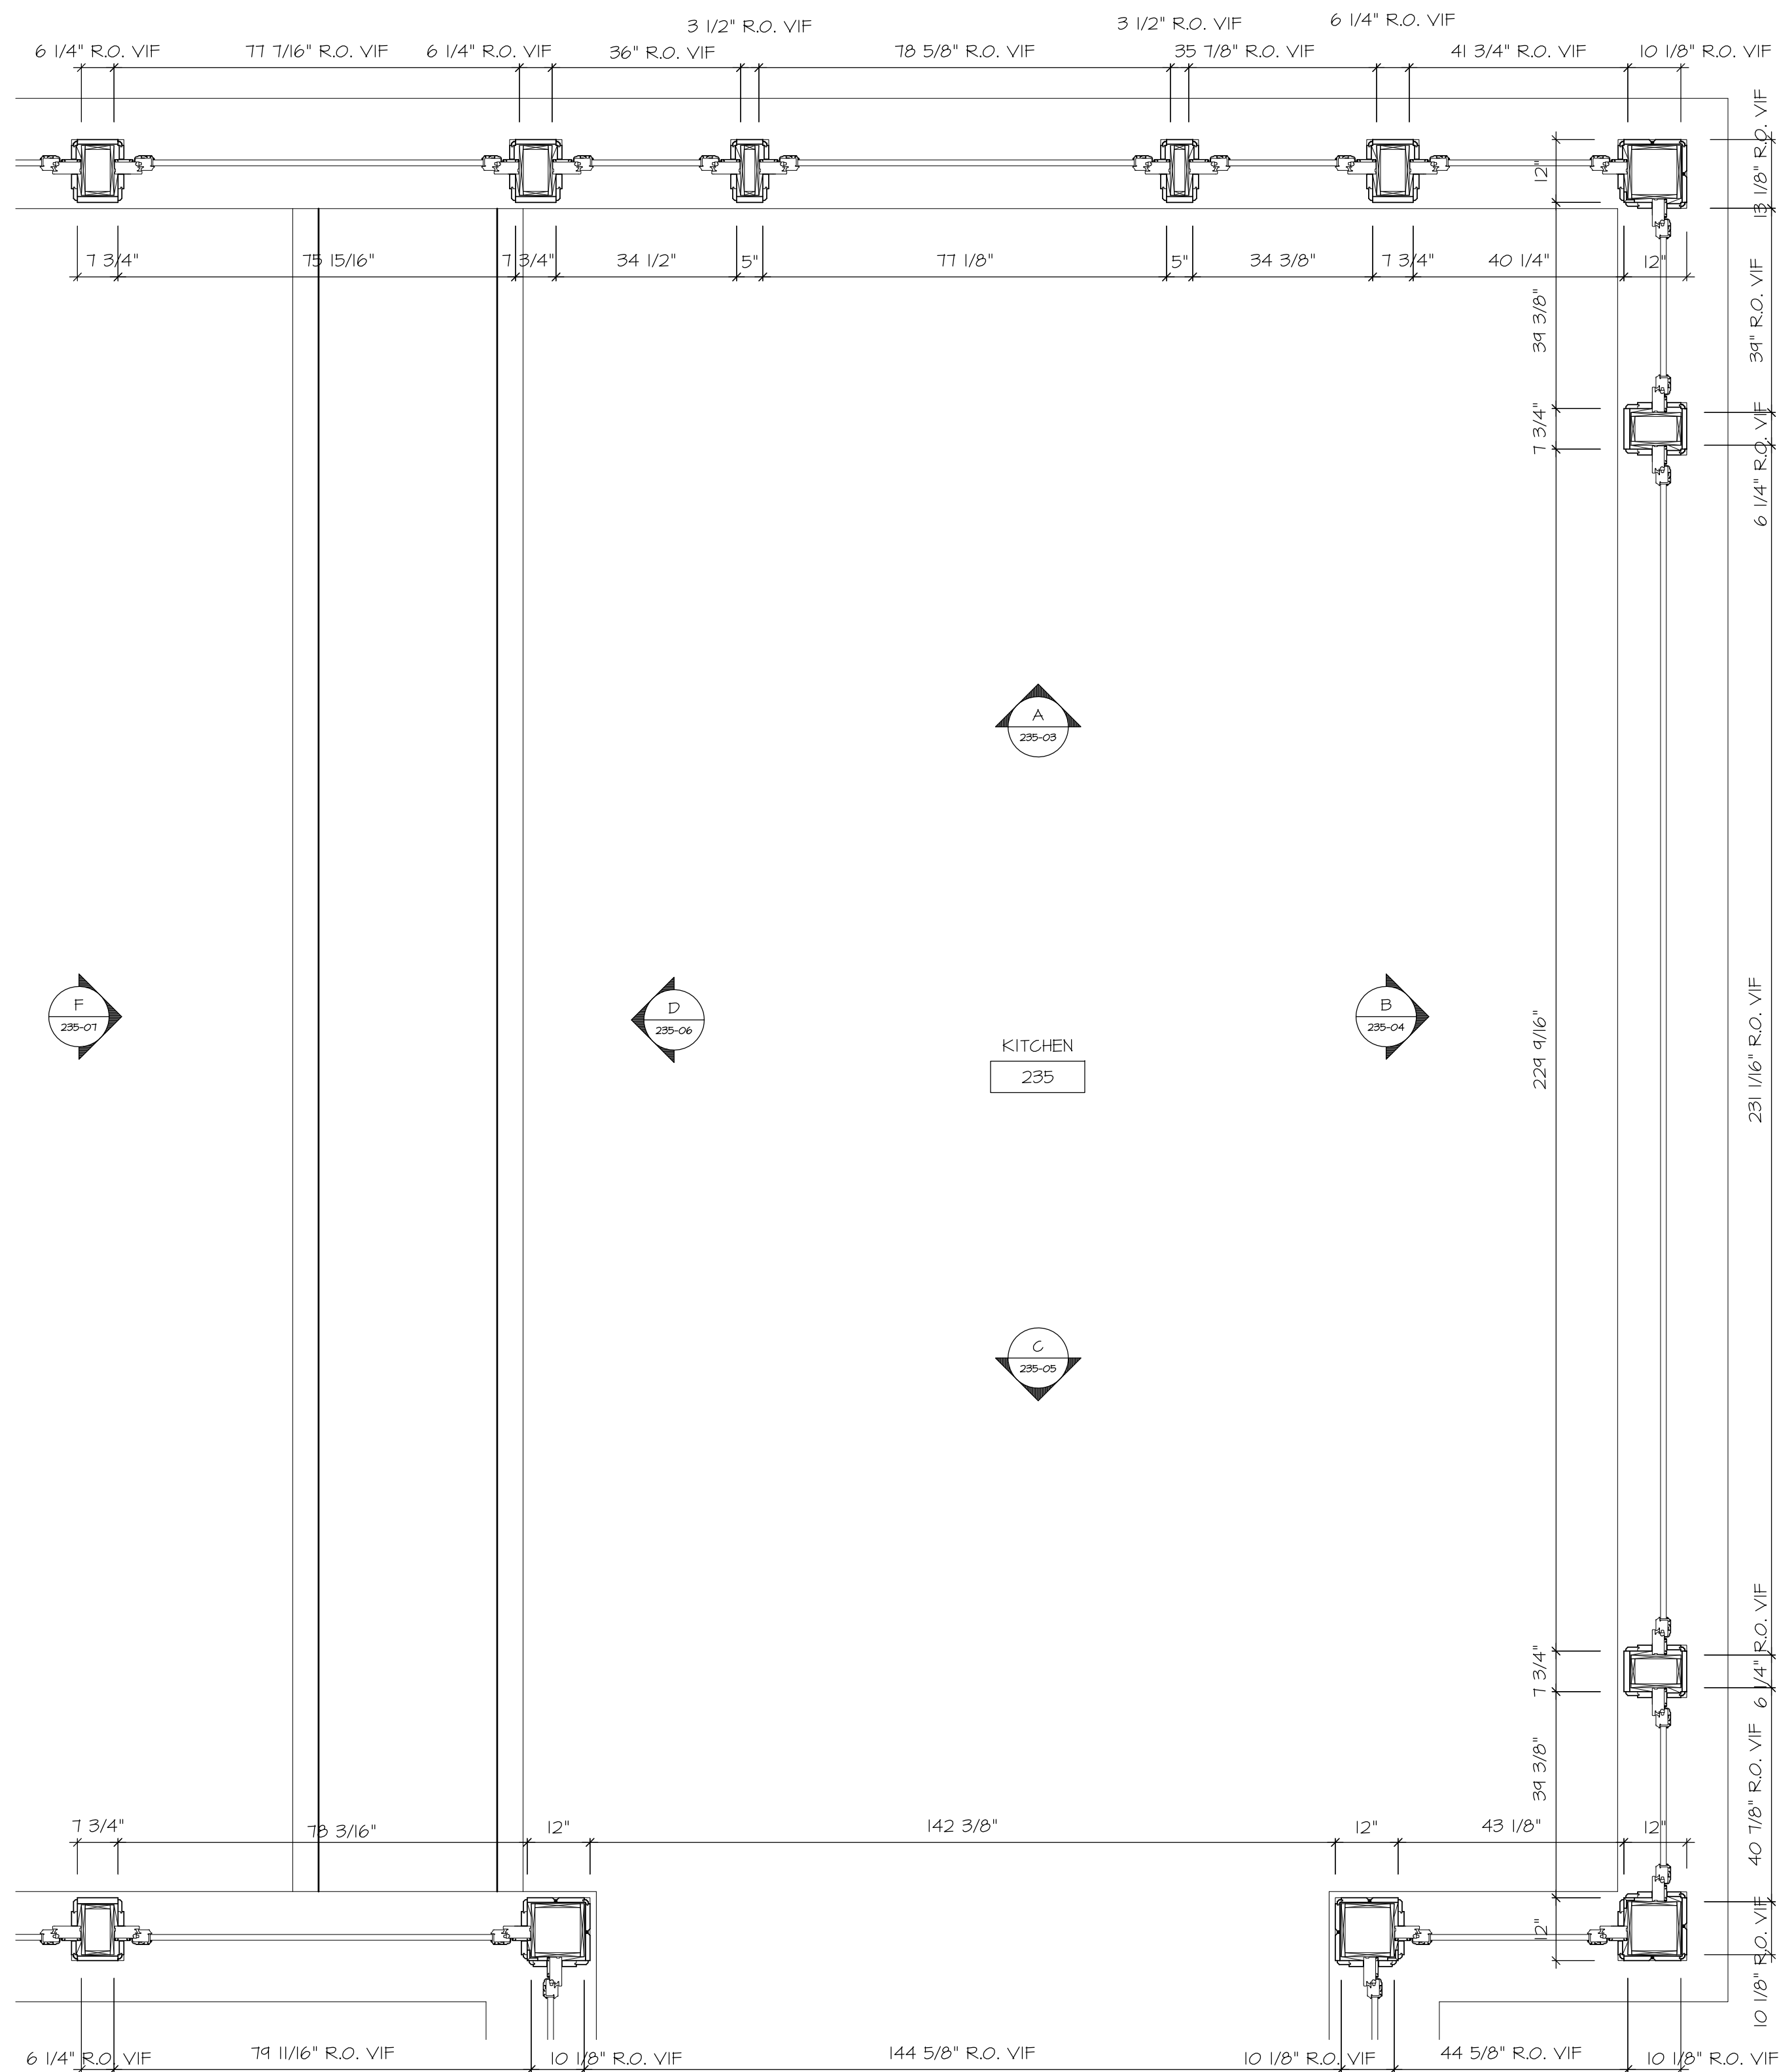

2A CLEAR STORY PLAN
235-02A 1/2" = 12"
ref. A-180

Colorado
Architectural
Millwork
Supply, Inc.

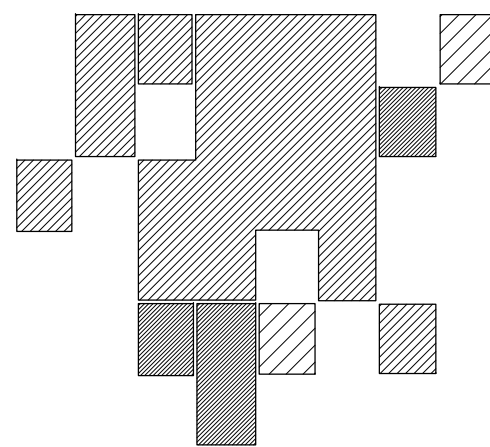

C.A.M.S.
163 Talsmine Court
Colorado Springs, Colorado 80907
Phone (719) 477-9941
Fax (719) 477-9955



THOMPSON RES.
Snowmass Village, CO

REVISIONS

- | | |
|---|--|
| 1 | PER ARCHT REVISION #155
10/11/00 GD |
| 2 | PER FIELD DIMENSIONS
03/18/11 NH |

DRAWN BY

gdomingo

DATE

11/06/08

SCALE

AS NOTED

AREA


CLERESTORY PLAN
KITCHEN #235

JOB NO.


609

SHEET NO.

235-02A

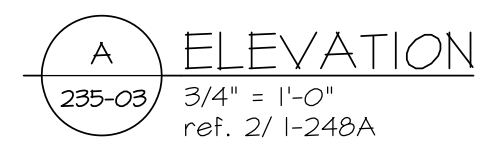


SHEET NO. 235-03

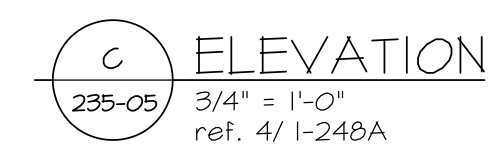


SHEET NO.

235-05

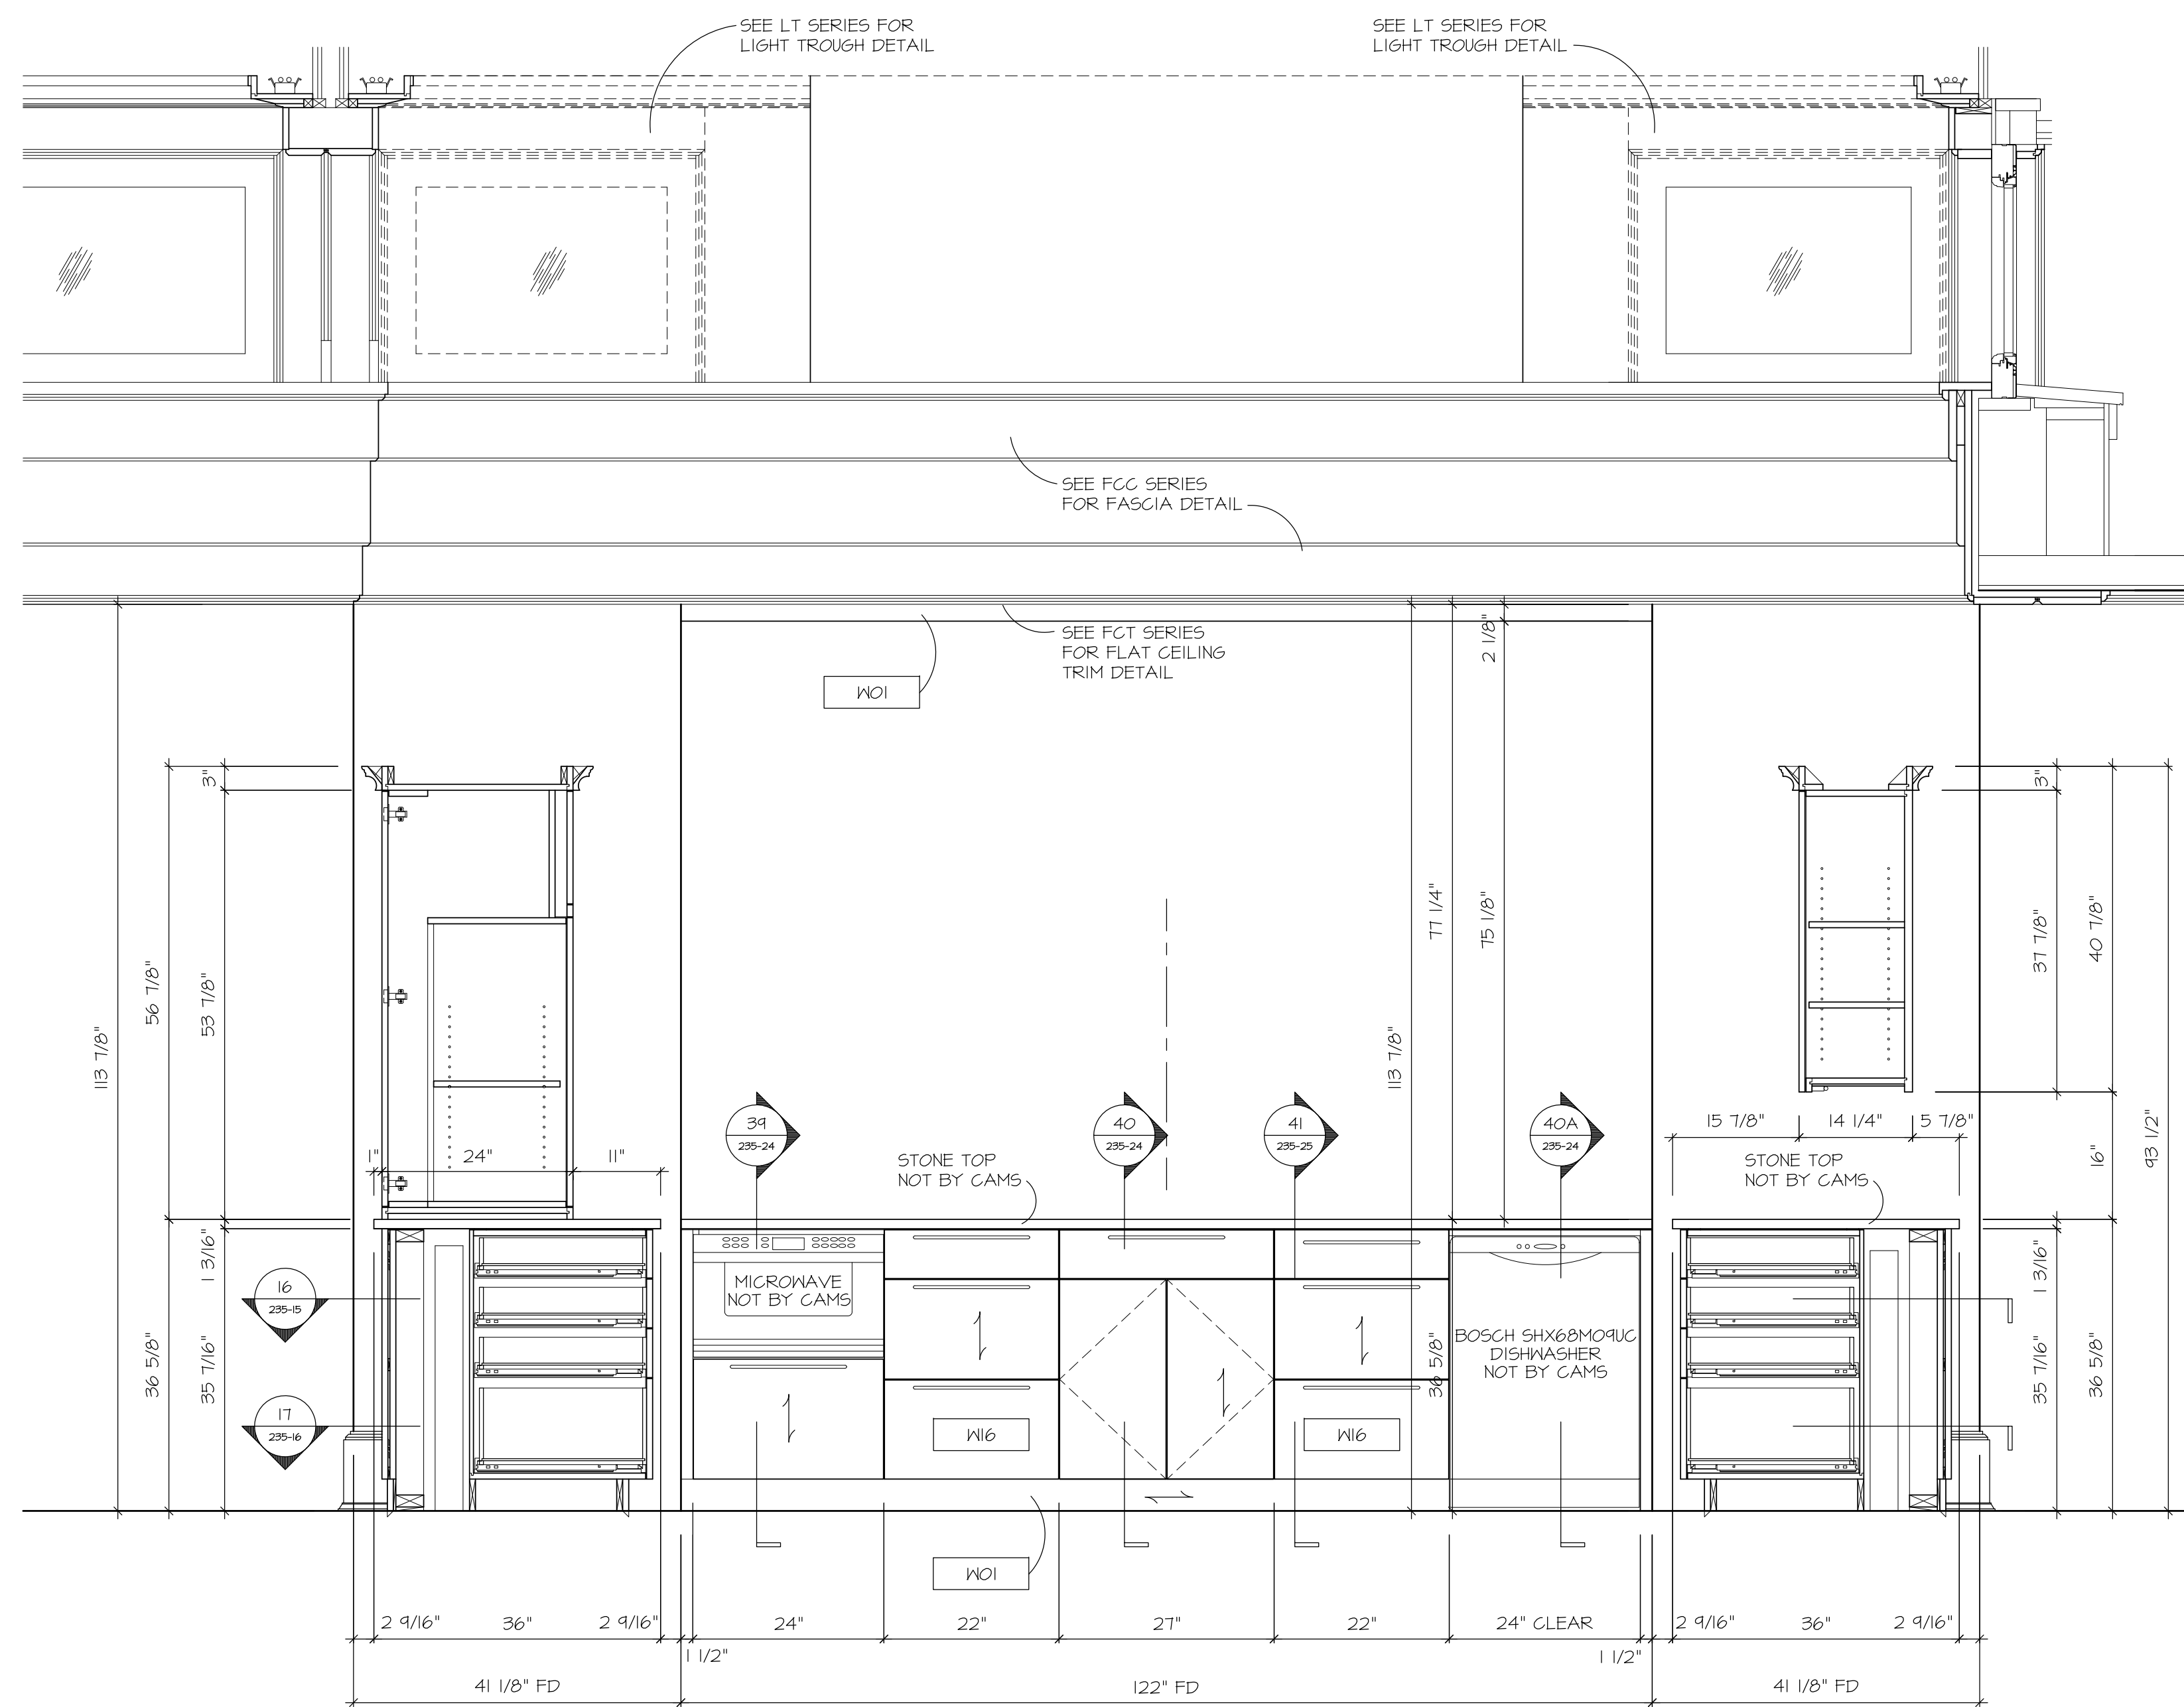

D ELEVATION
235-06 3/4" = 1'-0"
ref. 3/ 1-248A

Colorado
Architectural
Millwork
Supply, Inc.

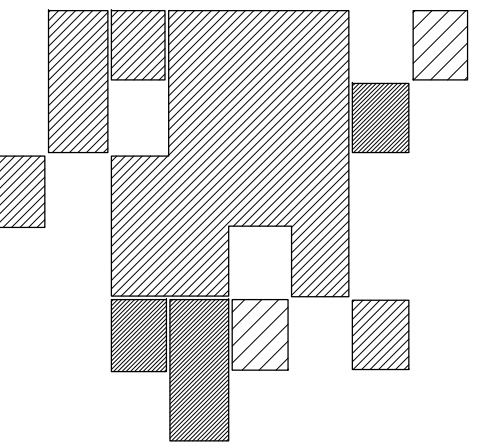

C.A.M.S.
163 Talsmine Court
Colorado Springs, Colorado 80907
Phone (719) 477-9941
Fax (719) 477-9955




THOMPSON RES.
Snowmass Village, CO


REVISIONS	
1	PER ARCHT REVISION #155 10/11/00 GD
2	PER FIELD DIMENSIONS 03/18/11 NH
DRAWN BY	
gdomingo	
DATE	SCALE
11/06/08	AS NOTED
AREA	
ELEVATION-KITCHEN 235 AND PANTRY 231	
JOB NO.	
609	
SHEET NO.	
235-06	


 ELEVATION
 $3/4" = 1'-0"$
 ref. none

SHEET NO. 235-07

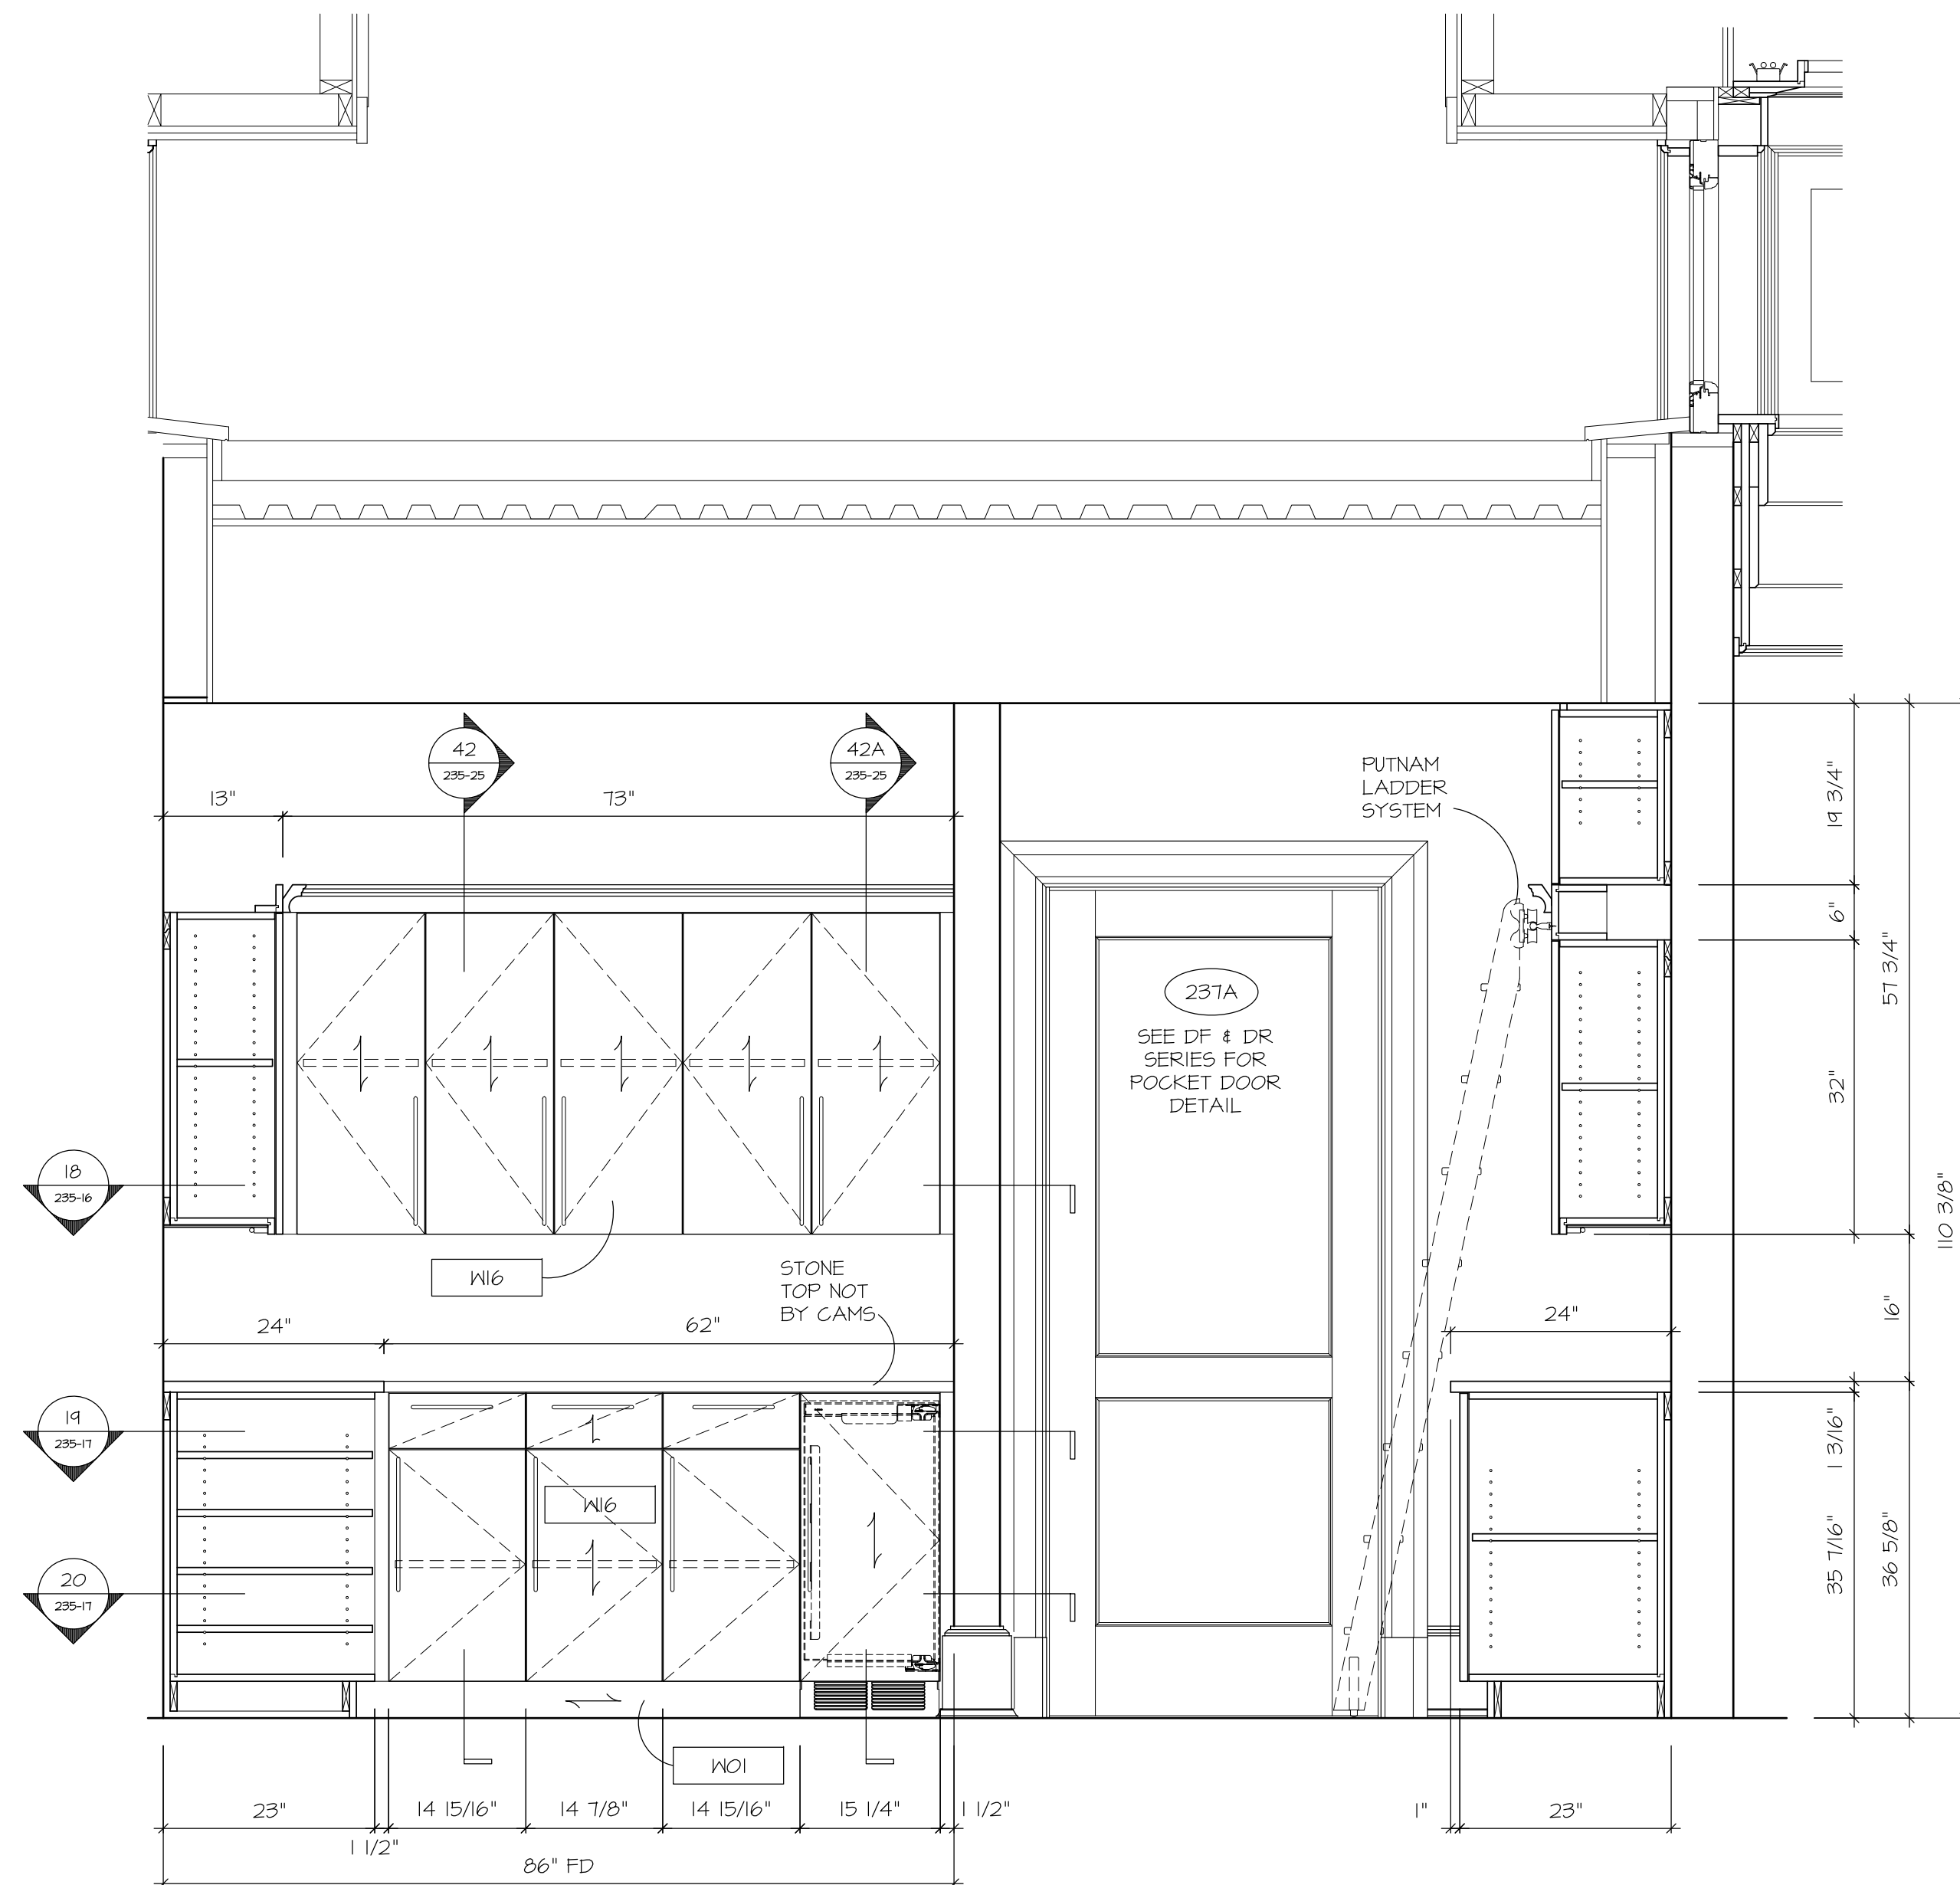


H ELEVATION- PANTRY 237
235-08 3/4" = 1'-0"
ref. 2/ 1-241

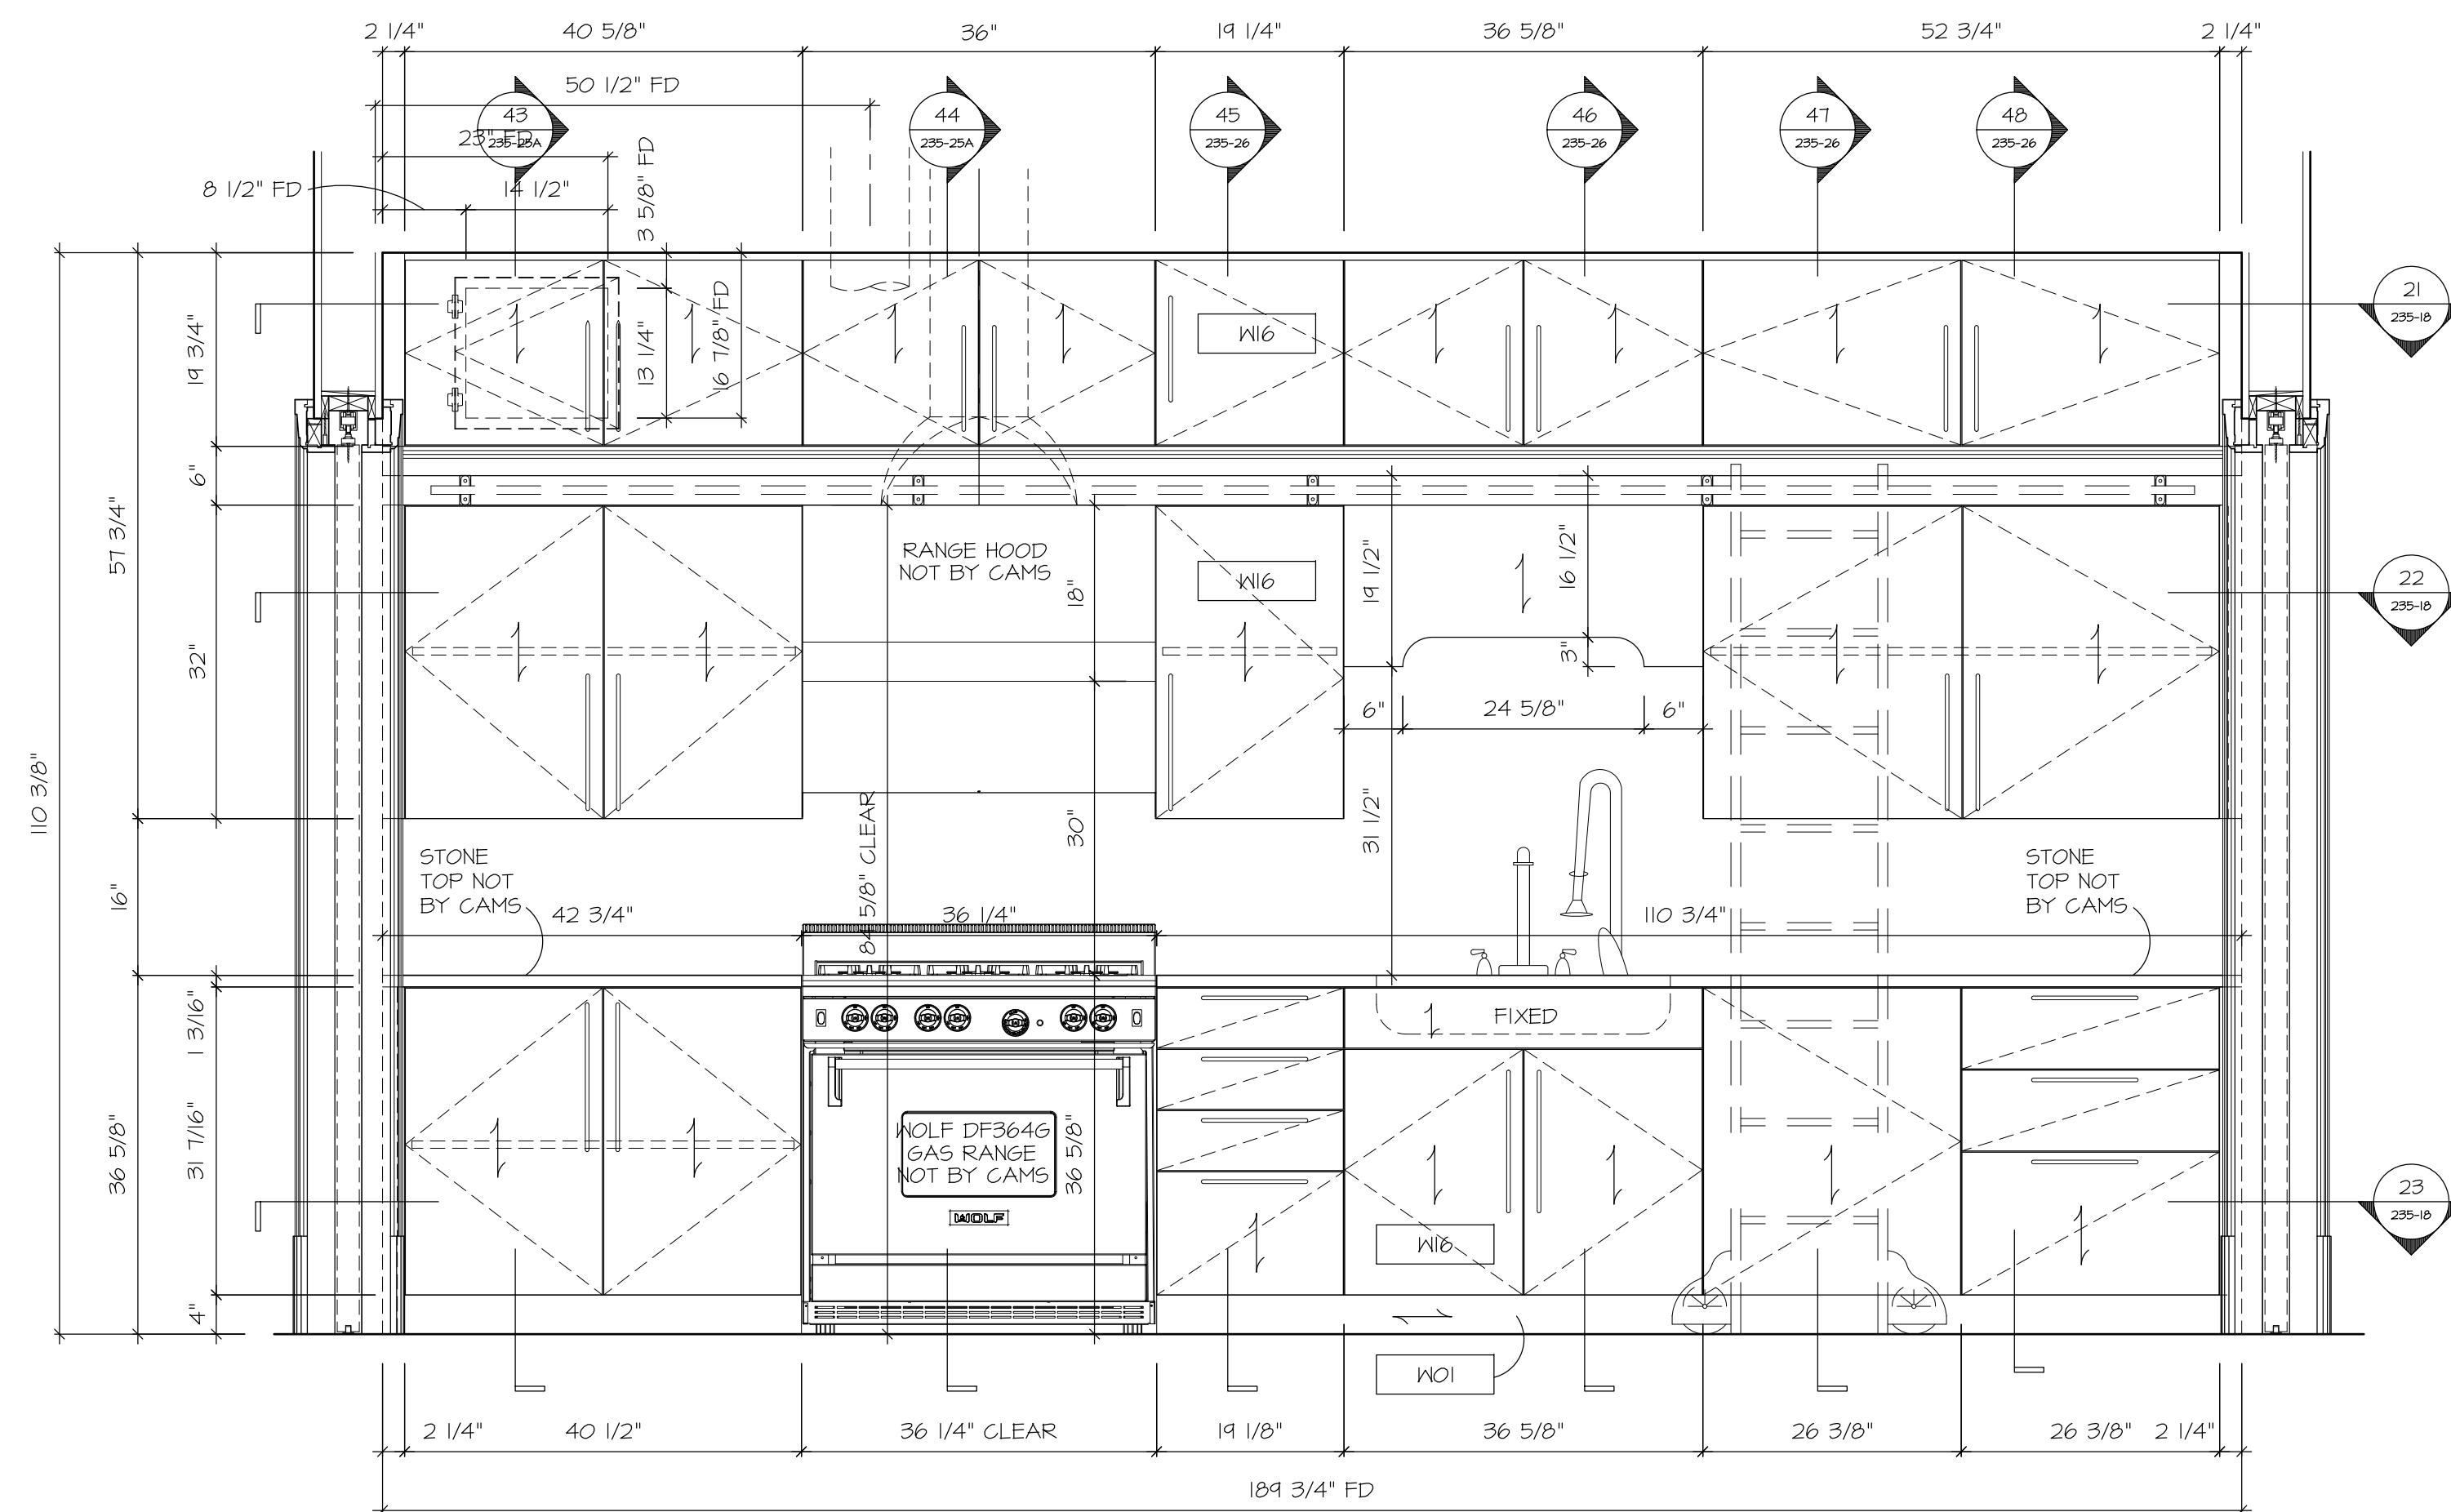

J ELEVATION @ PANTRY 237
235-04 3/4" = 1'-0"
ref. 6/ 1-241

Colorado
Architectural
Millwork
Supply, Inc.

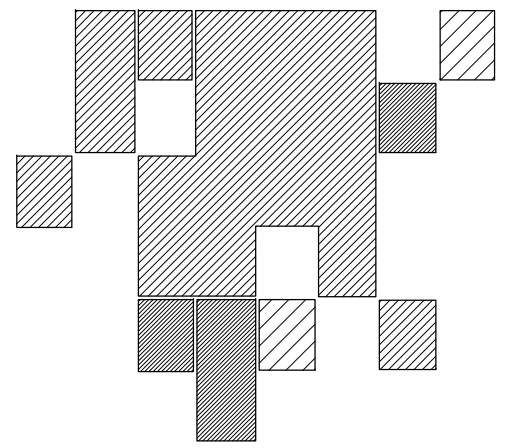

C.A.M.S.
163 Talsmine Court
Colorado Springs, Colorado 80907
Phone (719) 477-9941
Fax (719) 477-9955



THOMPSON RES.
Snowmass Village, CO

REVISIONS

- 1 PER ARCHT REVISION #155
10/11/00 GD
- 2 PER FIELD DIMENSIONS
03/18/11 NH

DRAWN BY
gdomingo

DATE
11/06/08


SCALE
AS NOTED

AREA
ELEVATION- KITCHEN 235
AND PANTRY 237


JOB NO.
609

SHEET NO.
235-08




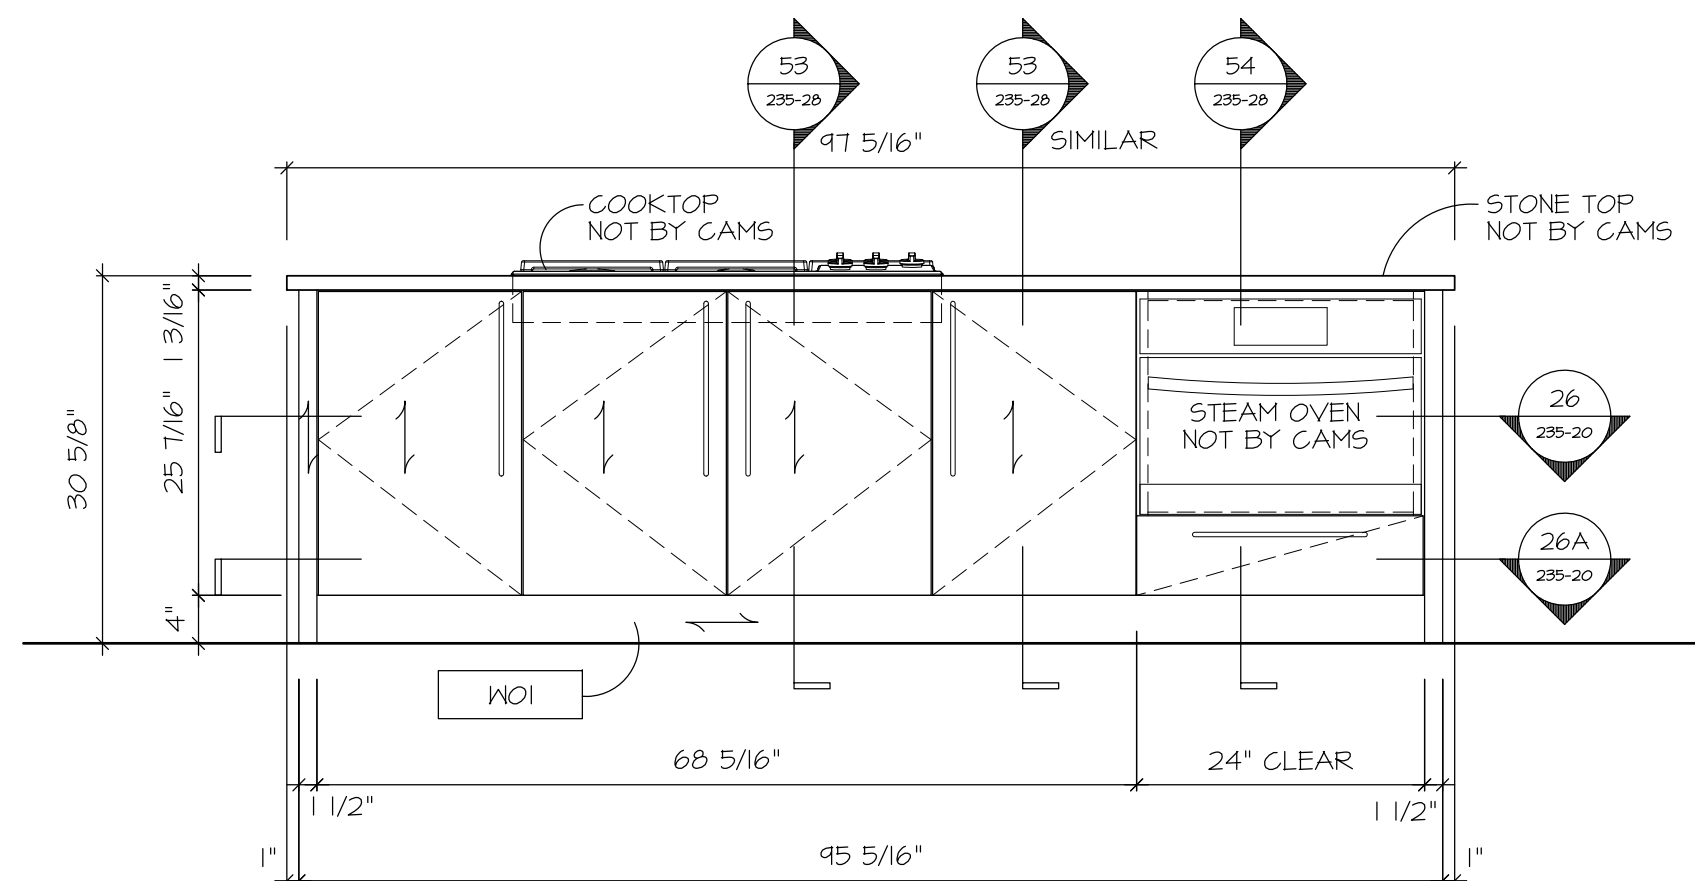


M ISLAND ELEVATION @ KITCHEN #235
235-10 3/4" = 1'-0"
ref. 8/ 1-248A

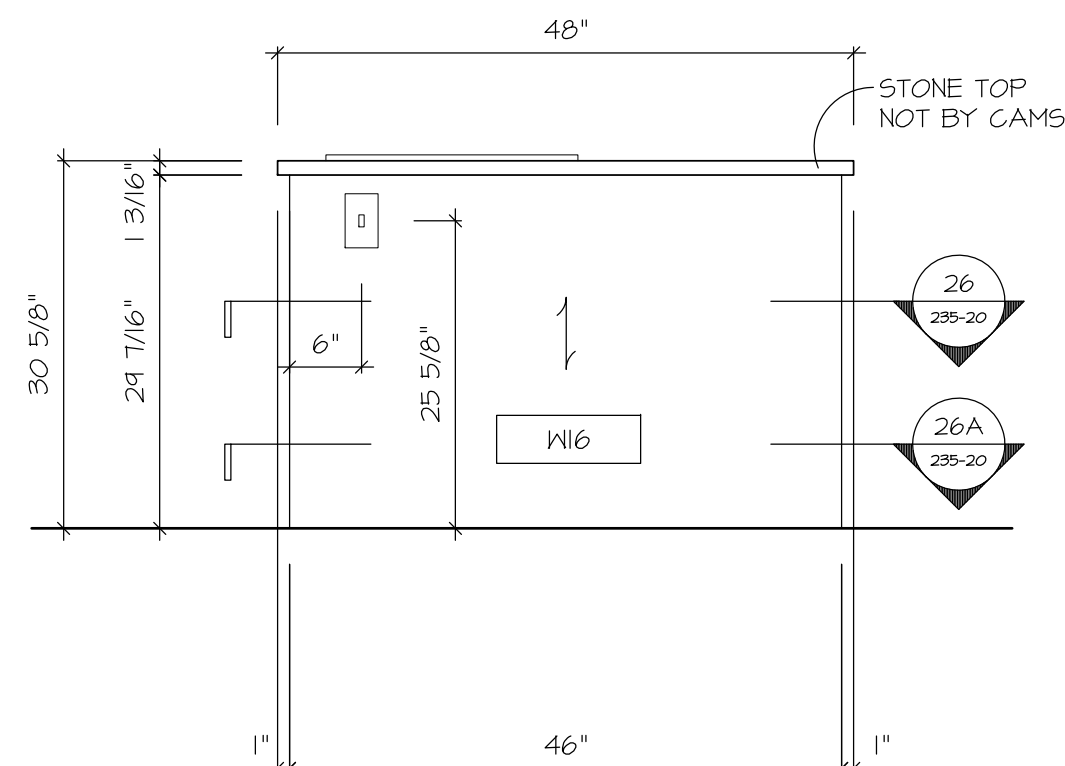


N ISLAND ELEVATION @ KITCHEN #235
235-10 3/4" = 1'-0"
ref. 7/ 1-248A

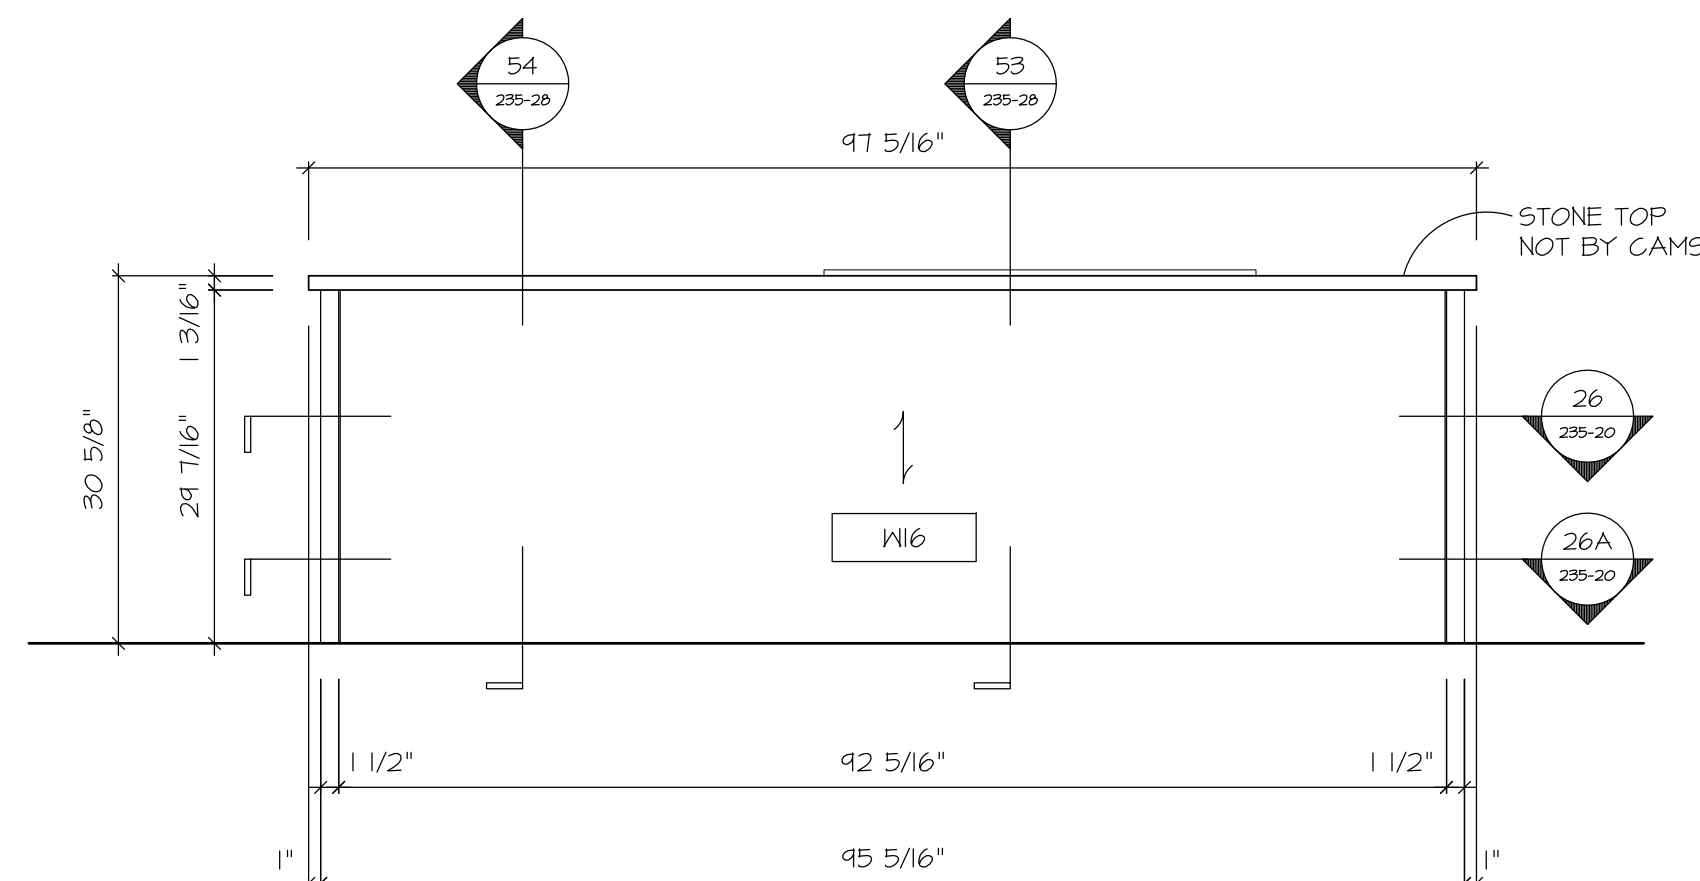


P ISLAND ELEVATION @ KITCHEN #235
235-10 3/4" = 1'-0"
ref. 6/ 1-248A

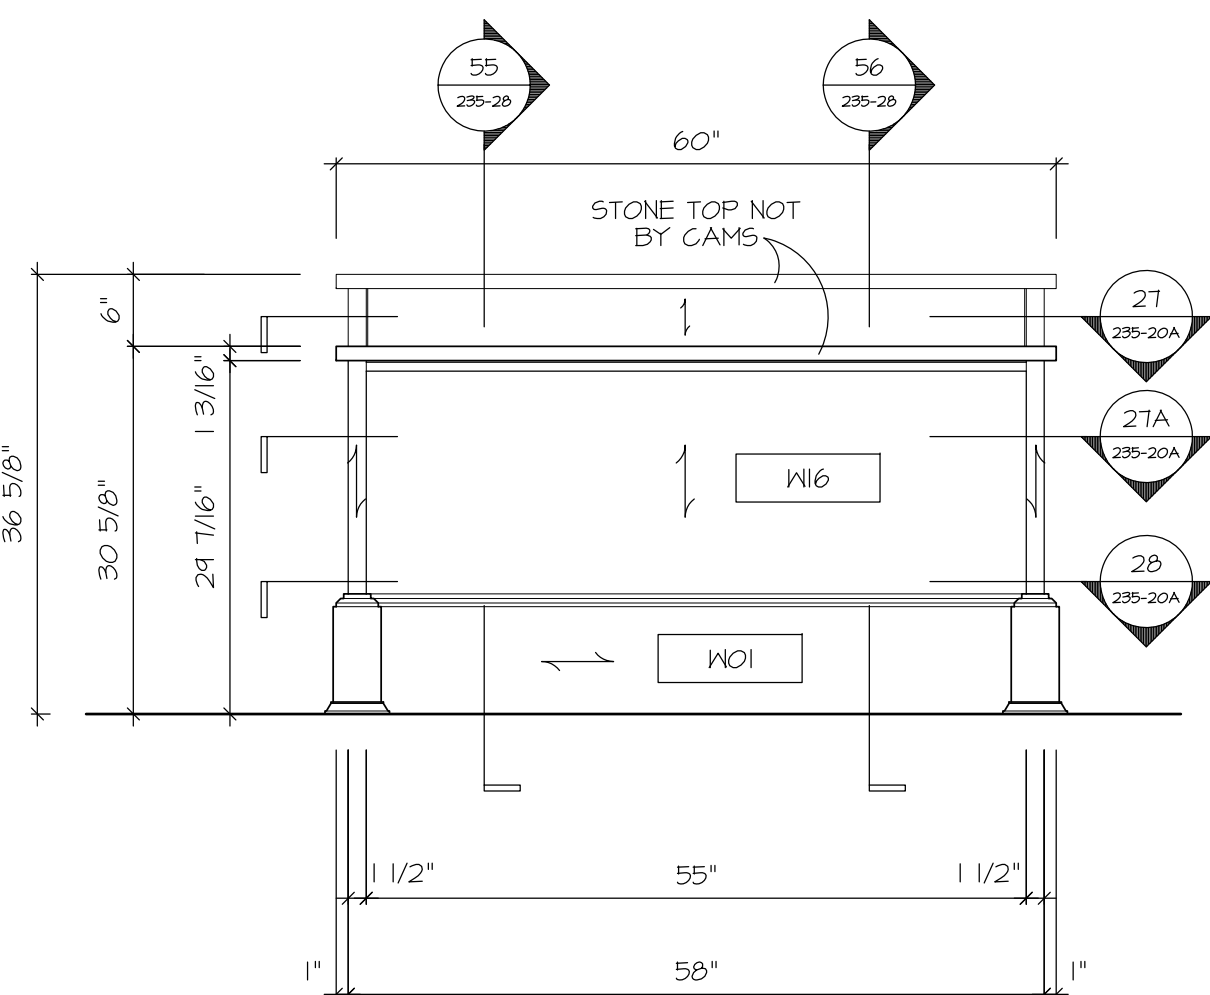


Q ISLAND ELEVATION @ PANTRY #237
235-10 3/4" = 1'-0"
ref. 10/ 1-247

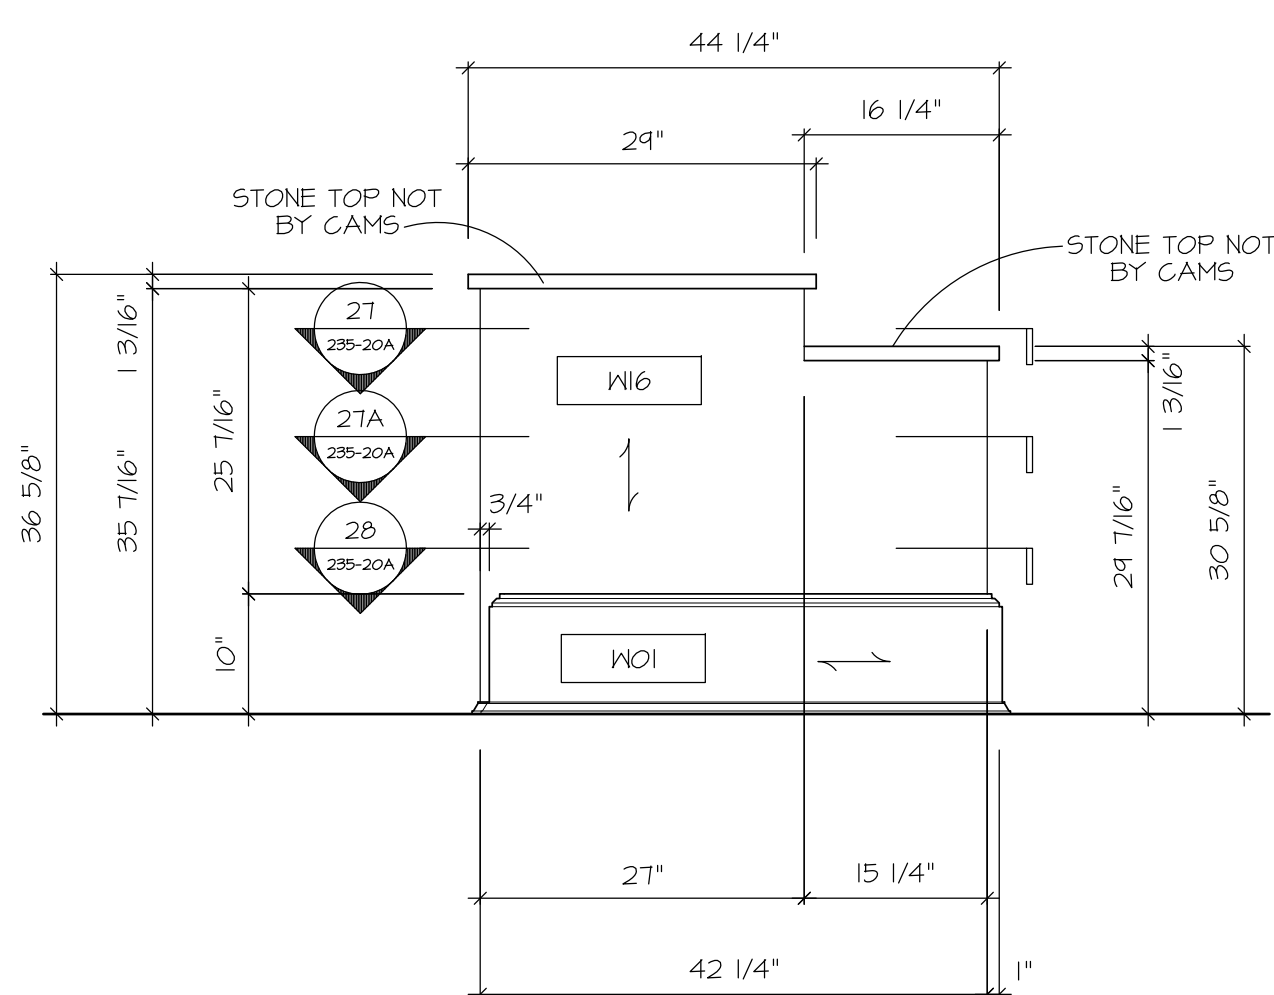


R ISLAND ELEVATION @ PANTRY #237
235-10 3/4" = 1'-0"
ref. 7/ 1-247

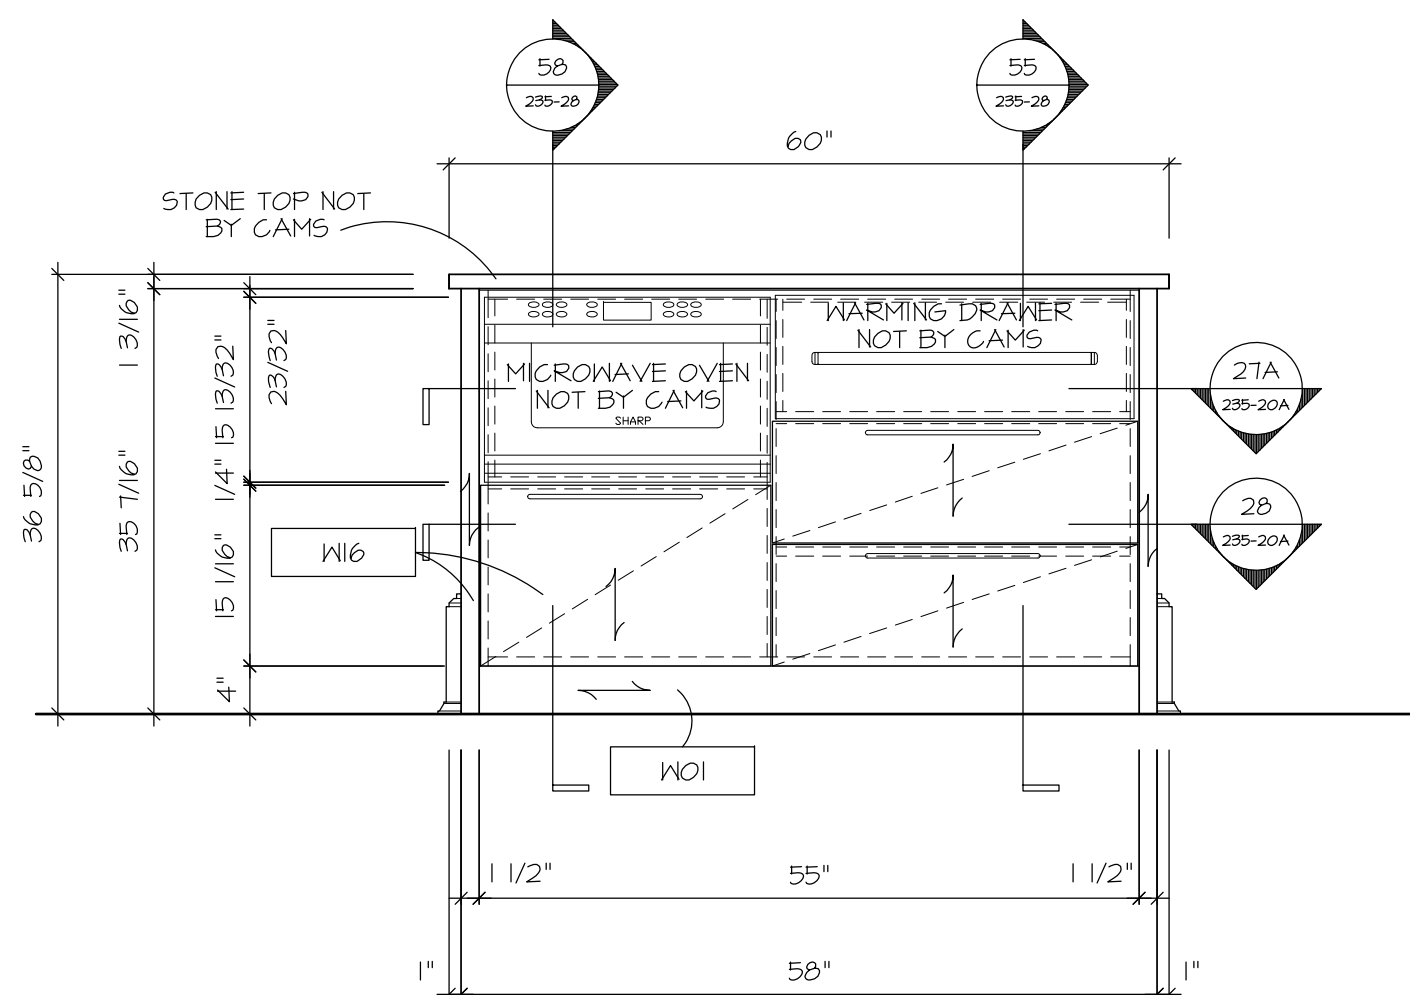

S ISLAND ELEVATION @ PANTRY #237
235-10 3/4" = 1'-0"
ref. 8/ 1-247

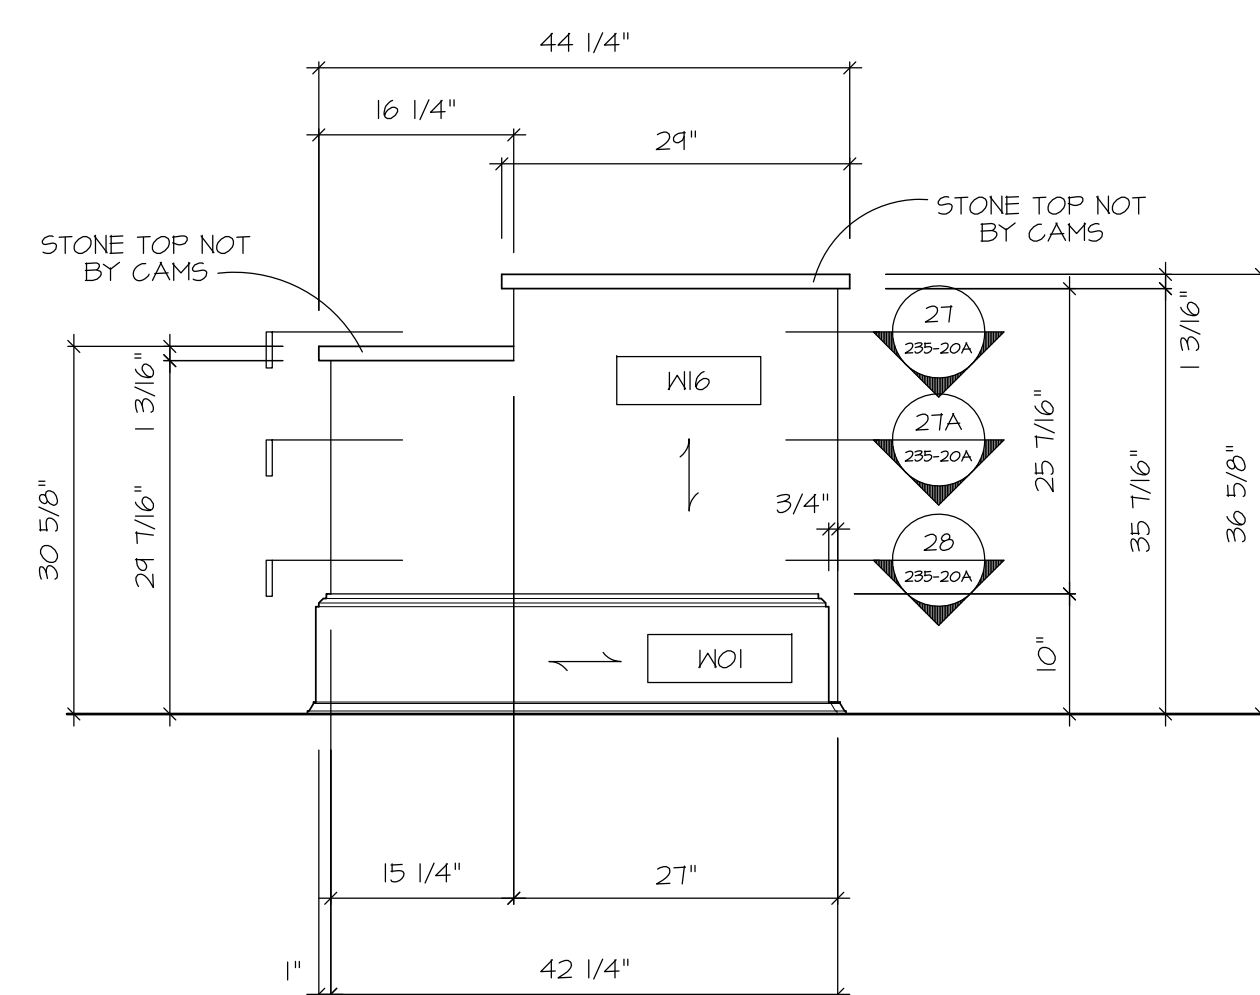

T ISLAND ELEVATION @ PANTRY #237
235-10 3/4" = 1'-0"
ref. 9/ 1-247

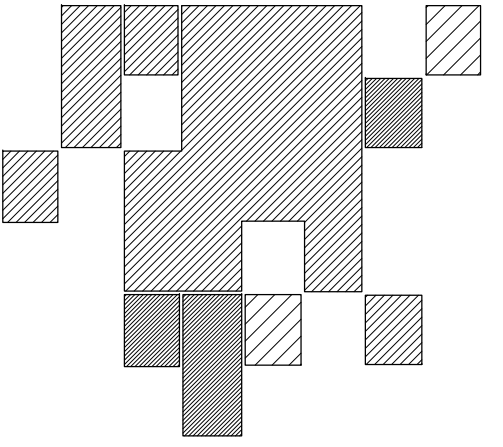


C.A.M.S.
163 Talsmine Court
Colorado Springs, Colorado 80907
Phone (719) 477-9941
Fax (719) 477-9955



THOMPSON RES.
Snowmass Village, CO

REVISIONS	
1	PER ARCHT REVISION #55 10/11/00 GD
2	PER FIELD DIMENSIONS 03/18/11 NH
DRAWN BY	
gdomingo	
DATE	SCALE
11/06/08	AS NOTED
AREA	
ELEVATION-KITCHEN 235 AND PANTRY 237	
JOB NO.	
609	
SHEET NO.	
235-10	


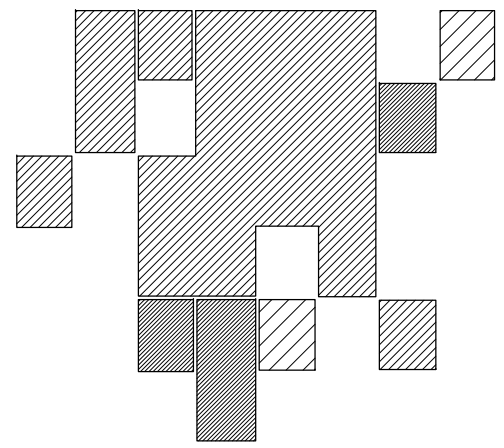




C.A.M.S.
163 Talsmine Court
Colorado Springs, Colorado 80907
Phone (719) 477-9941
Fax (719) 477-9955





THOMPSON RES.
Snowmass Village, CO

REVISIONS	
1	PER ARCHT REVISION #155 10/11/00 GD
2	PER FIELD DIMENSIONS 03/18/11 NH
DRAWN BY gdomingo	
DATE 11/06/08	SCALE AS NOTED
AREA SECTION- KITCHEN 235 AND PANTRY 231	
JOB NO. 609	
SHEET NO. 235-12	

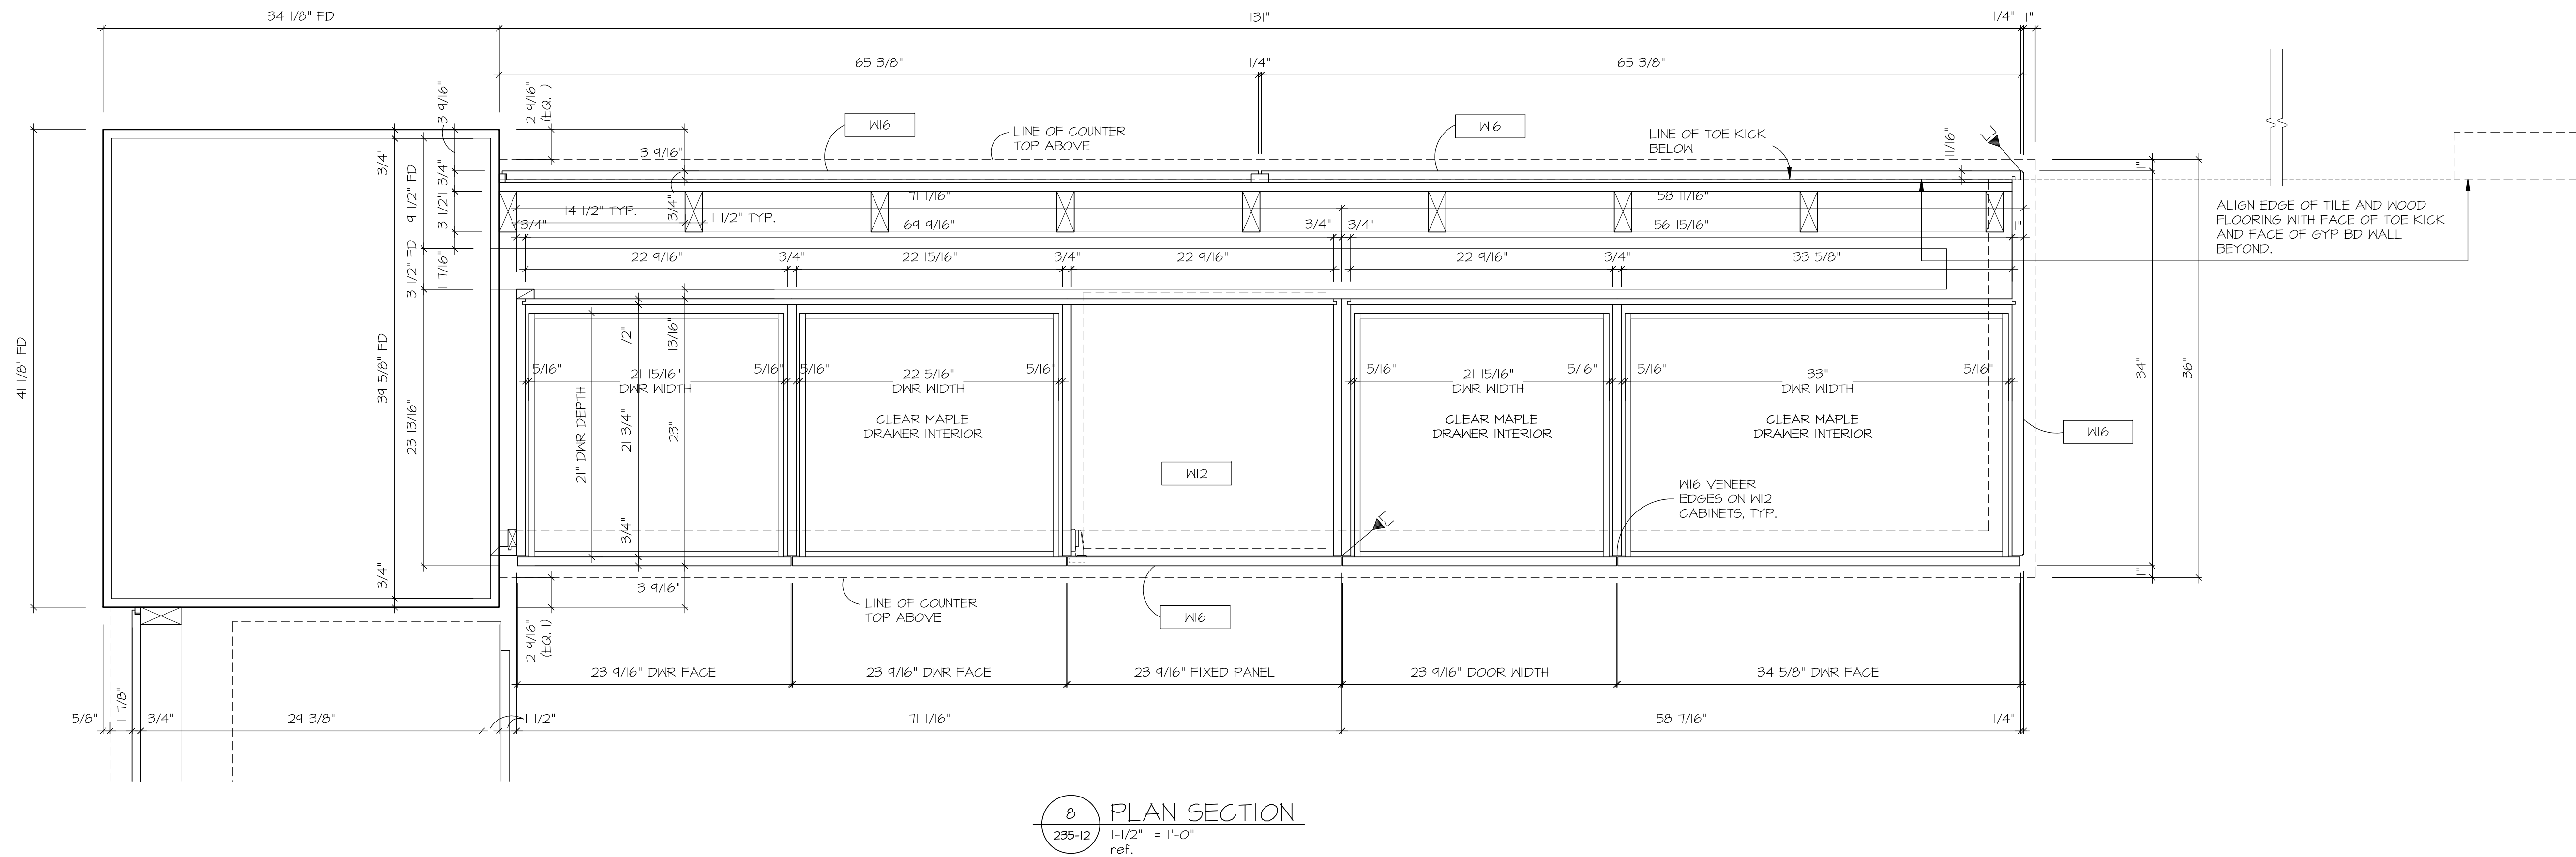
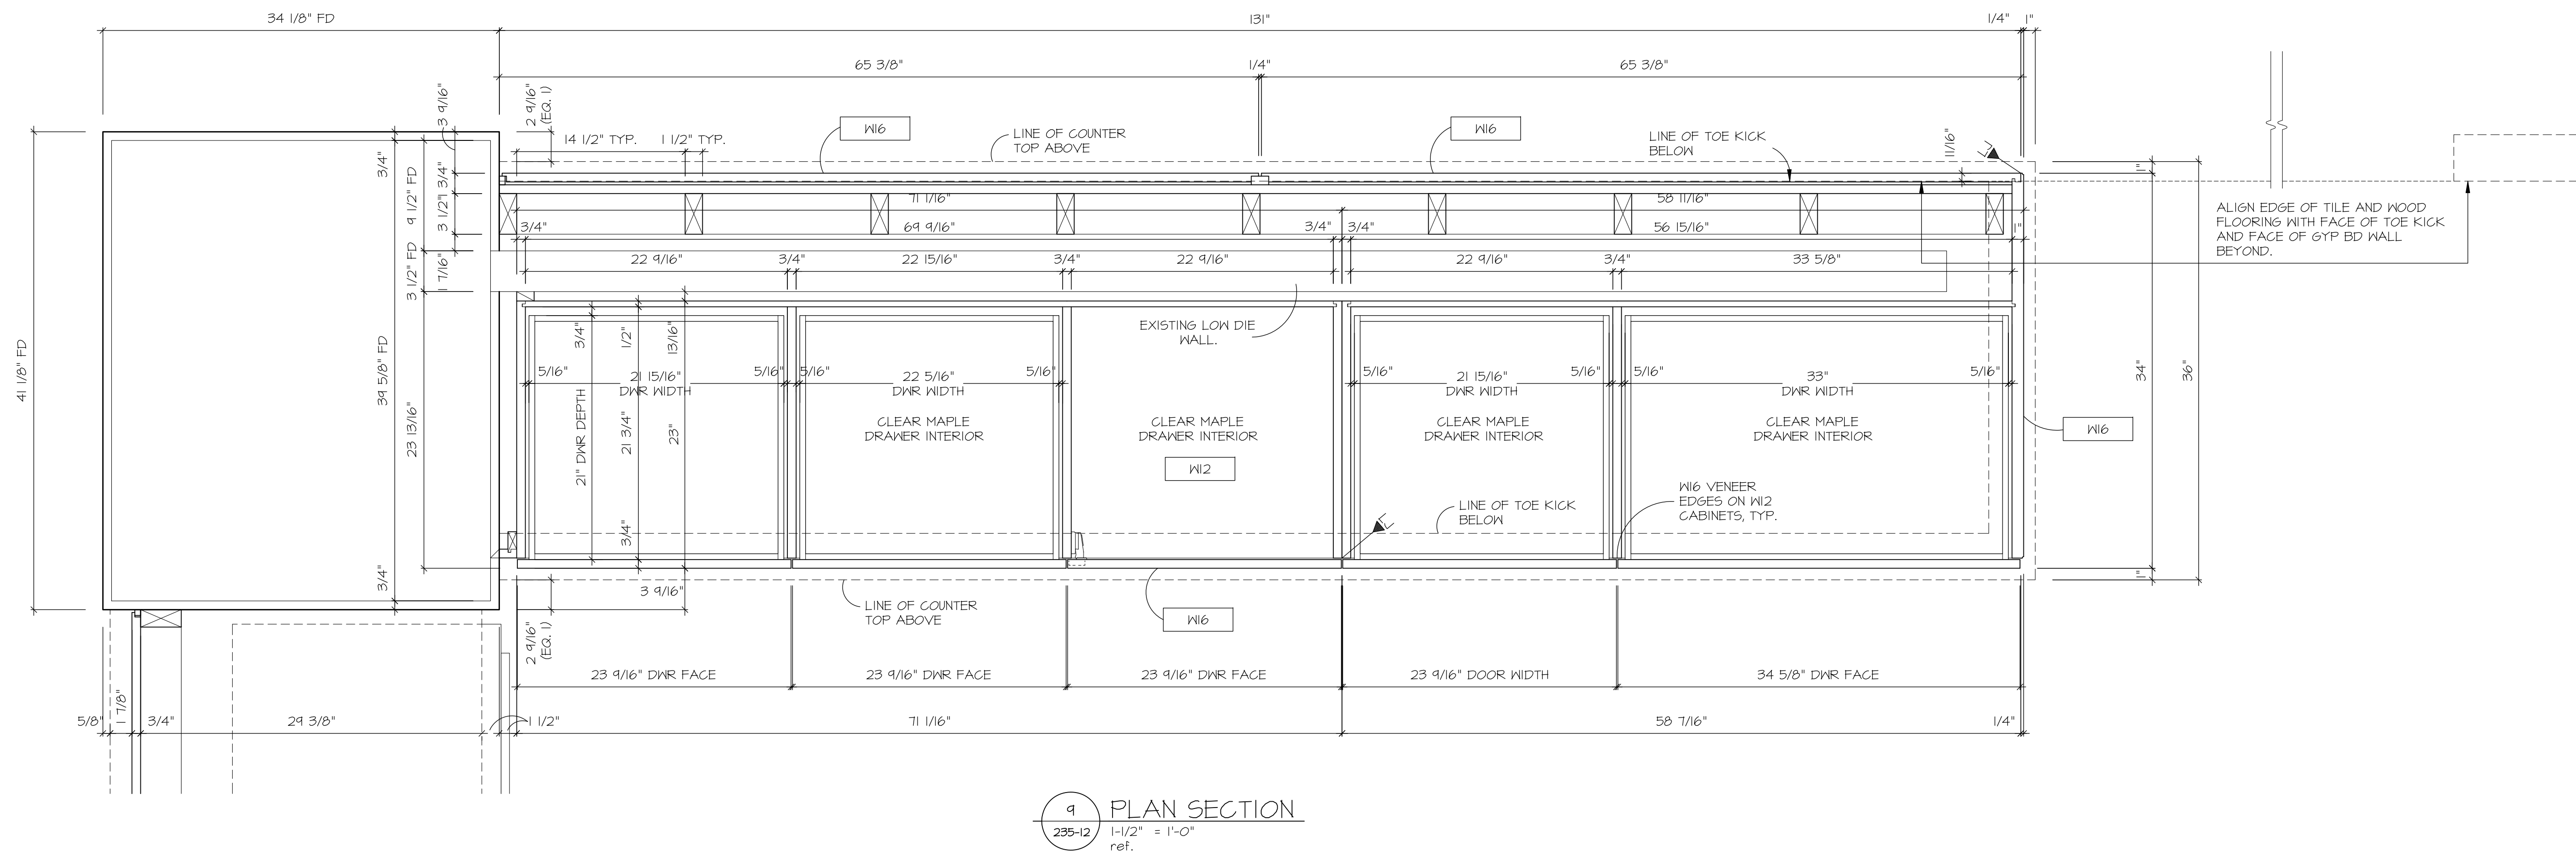


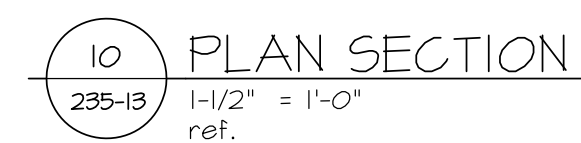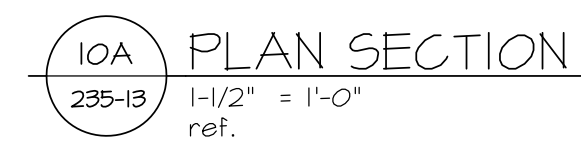



REVISIONS	
PER FIELD DIMENSIONS 03/10/11 NH	
2	
DRAWN BY gdomingo	
DATE 11/06/06	SCALE AS NOTED
AREA	
SECTION- KITCHEN 235 AND PANTRY 237	
JOB NO. 609	
SHEET NO. 235-13	

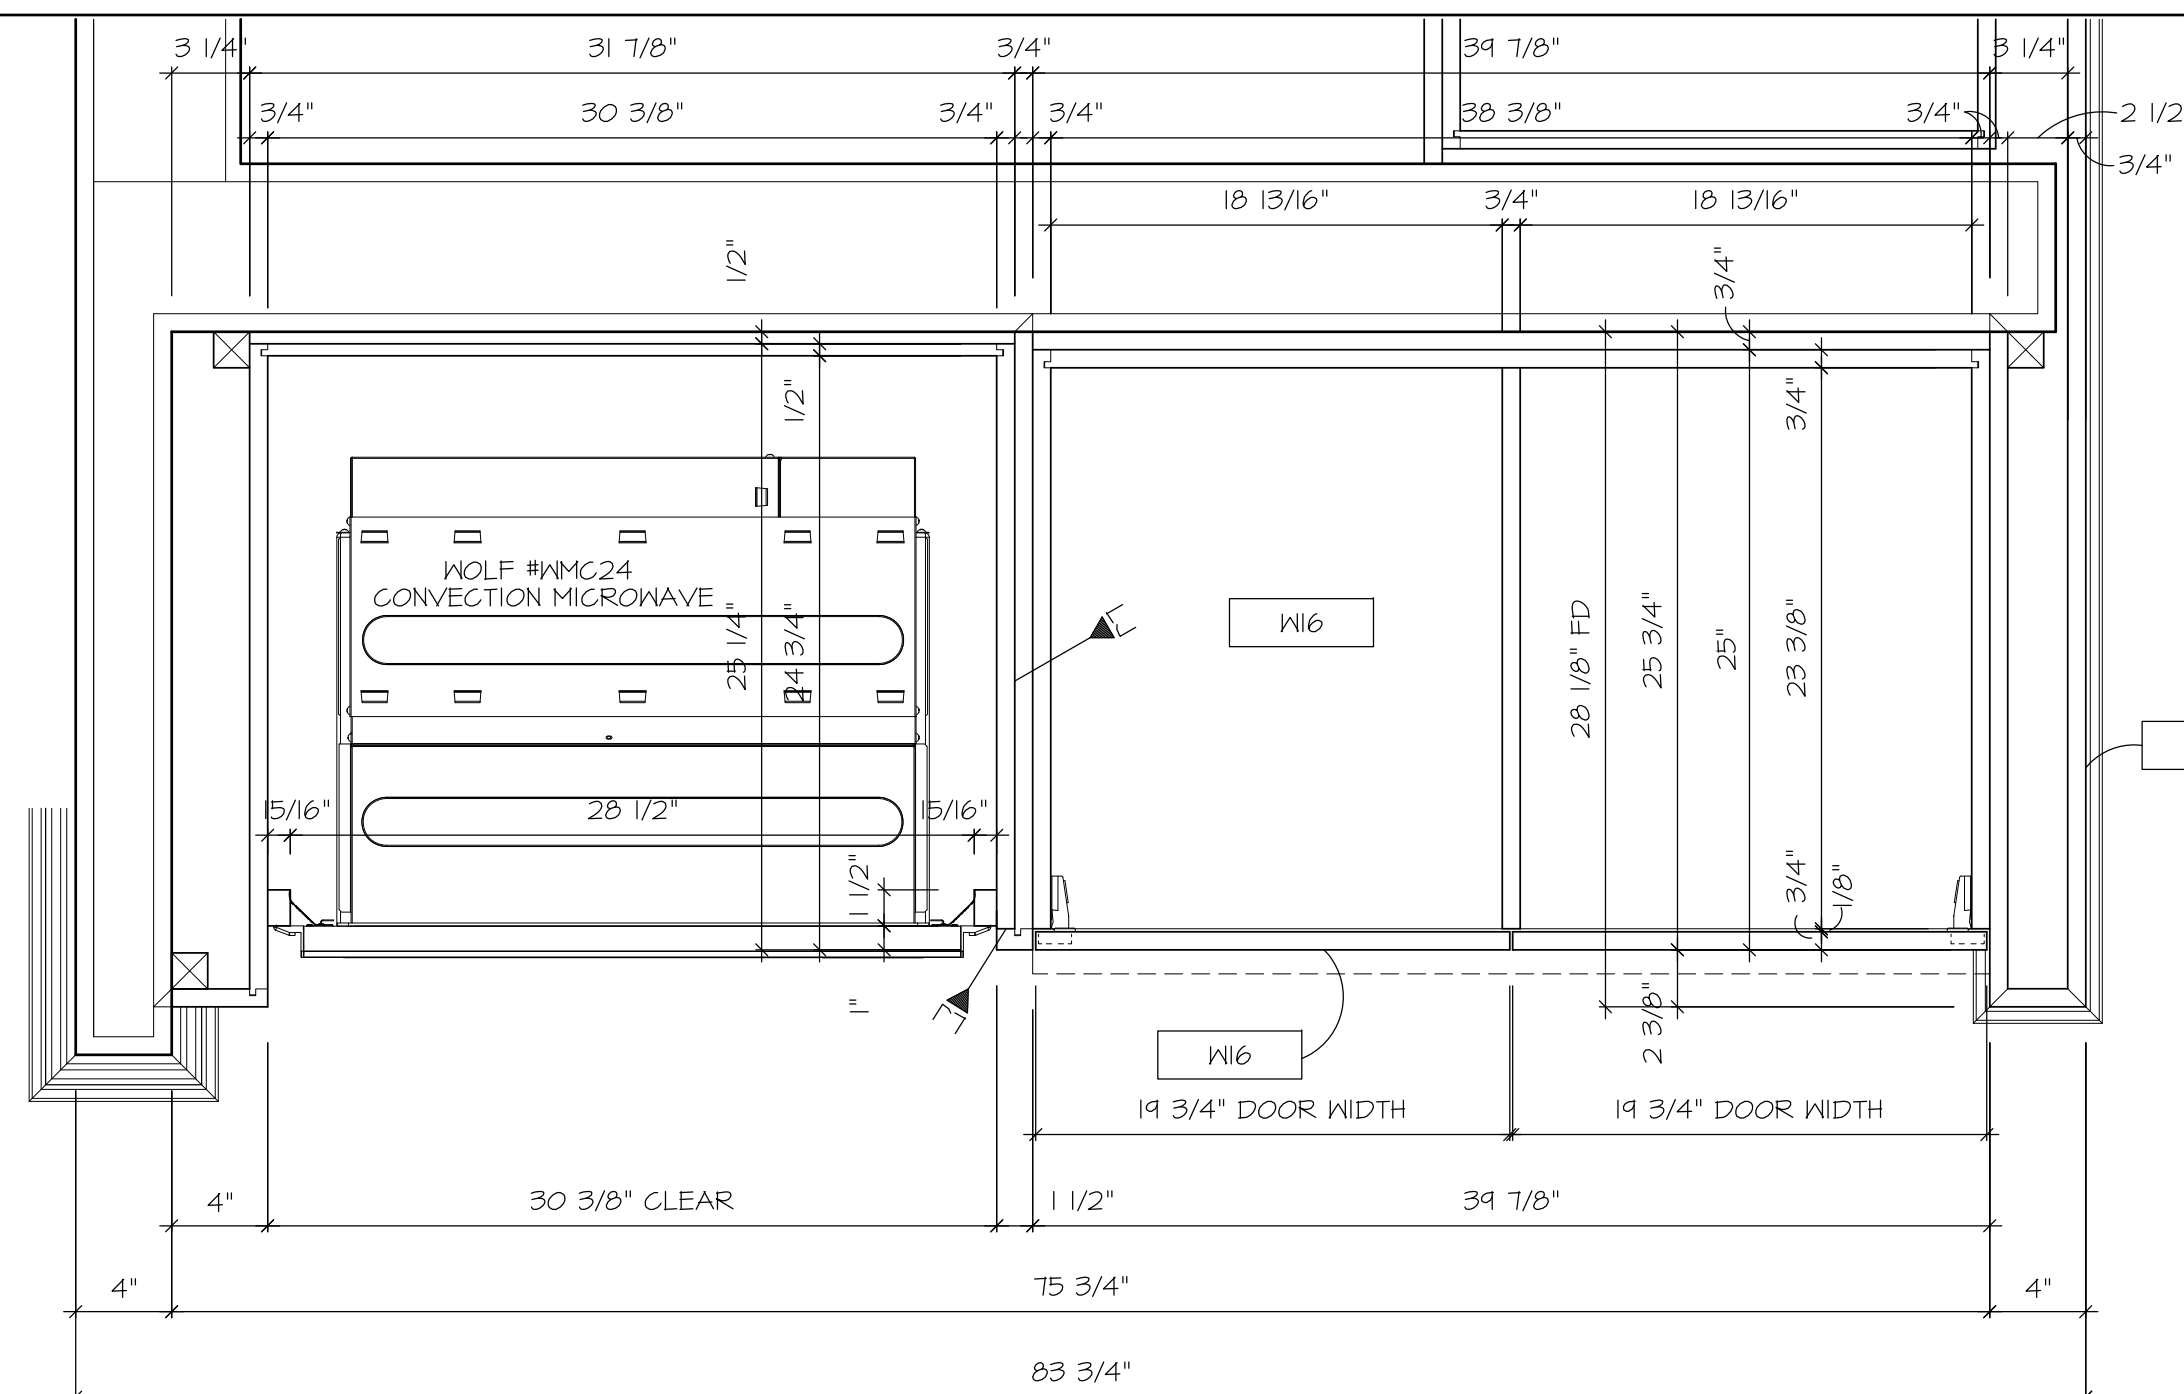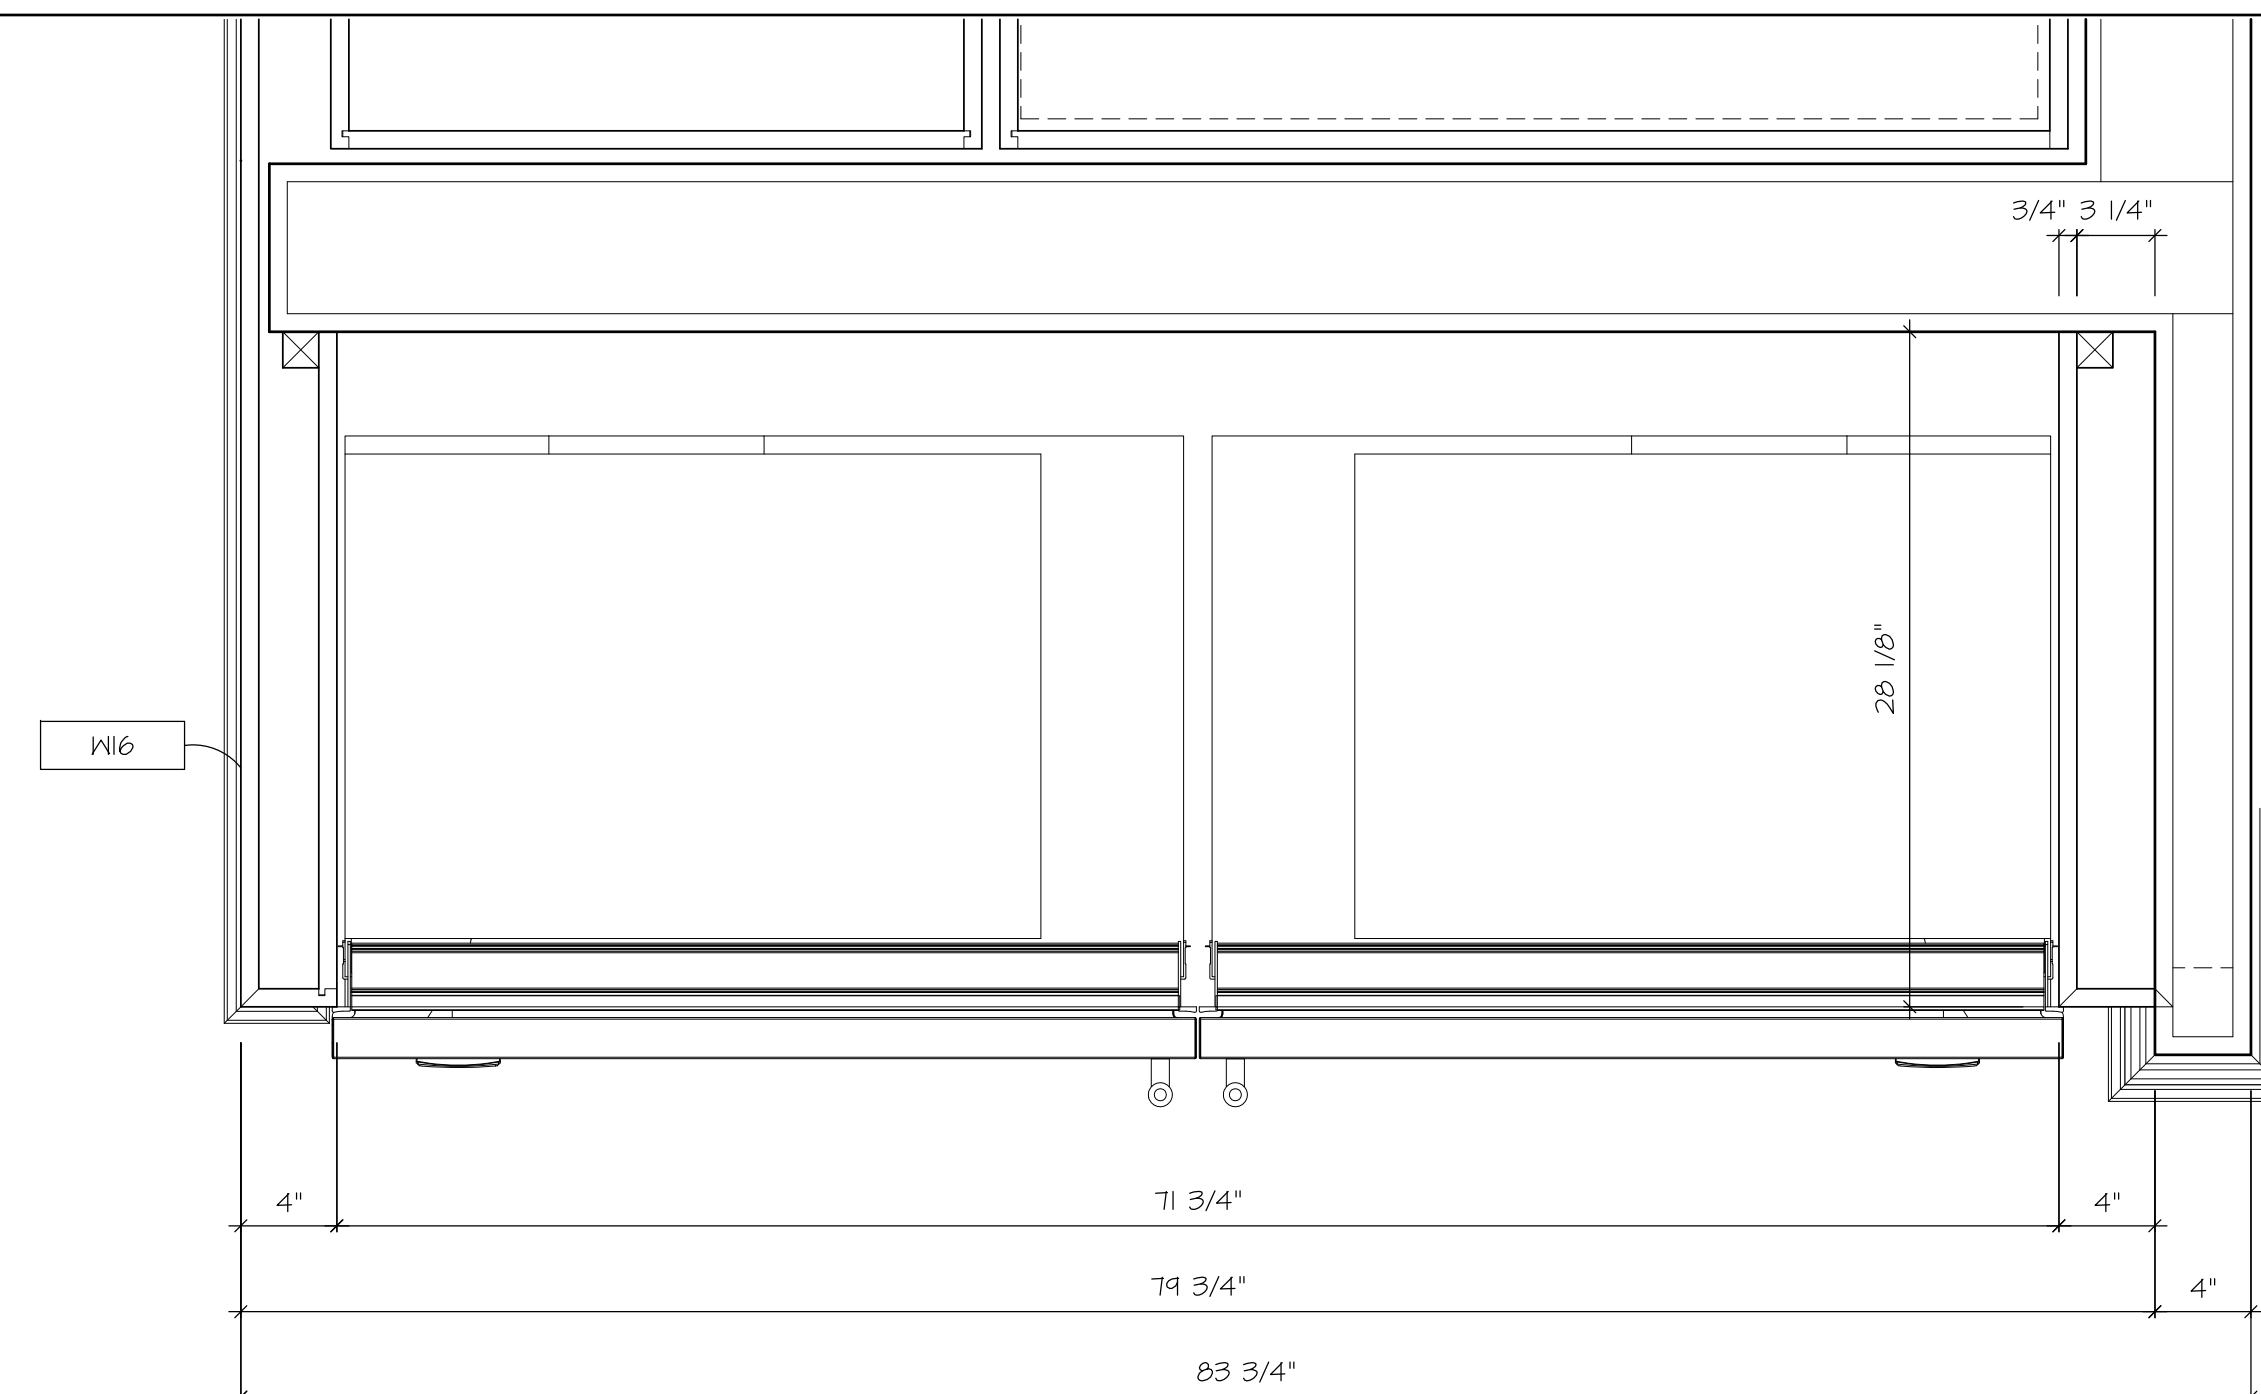

10B PLAN SECTION
235-13A 1-1/2" = 1'-0"
ref.

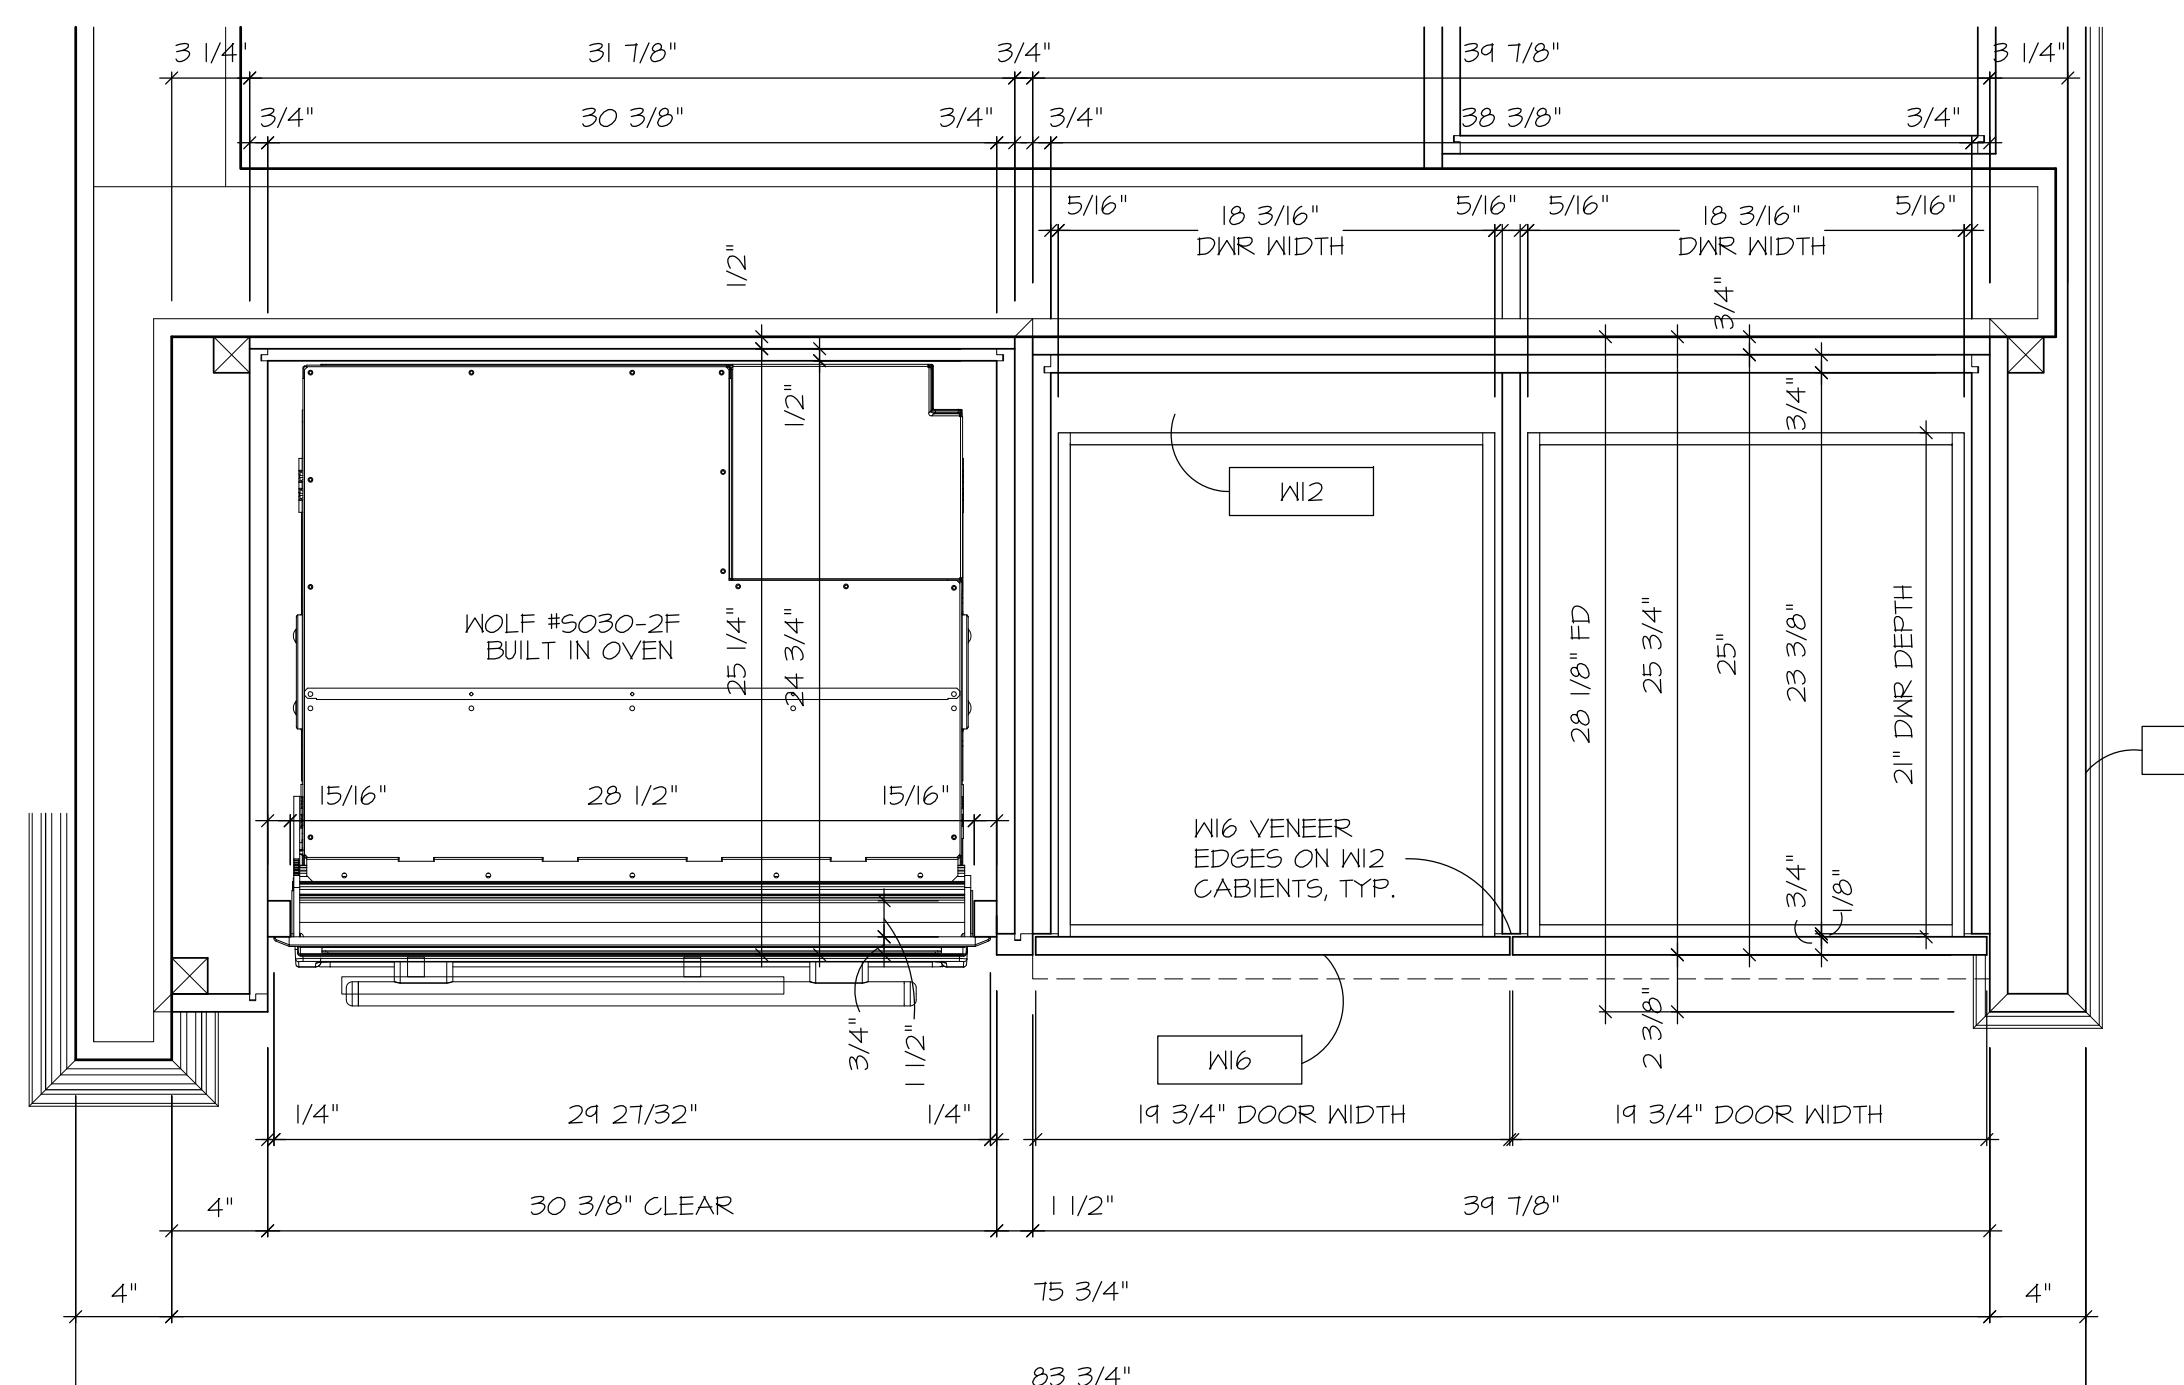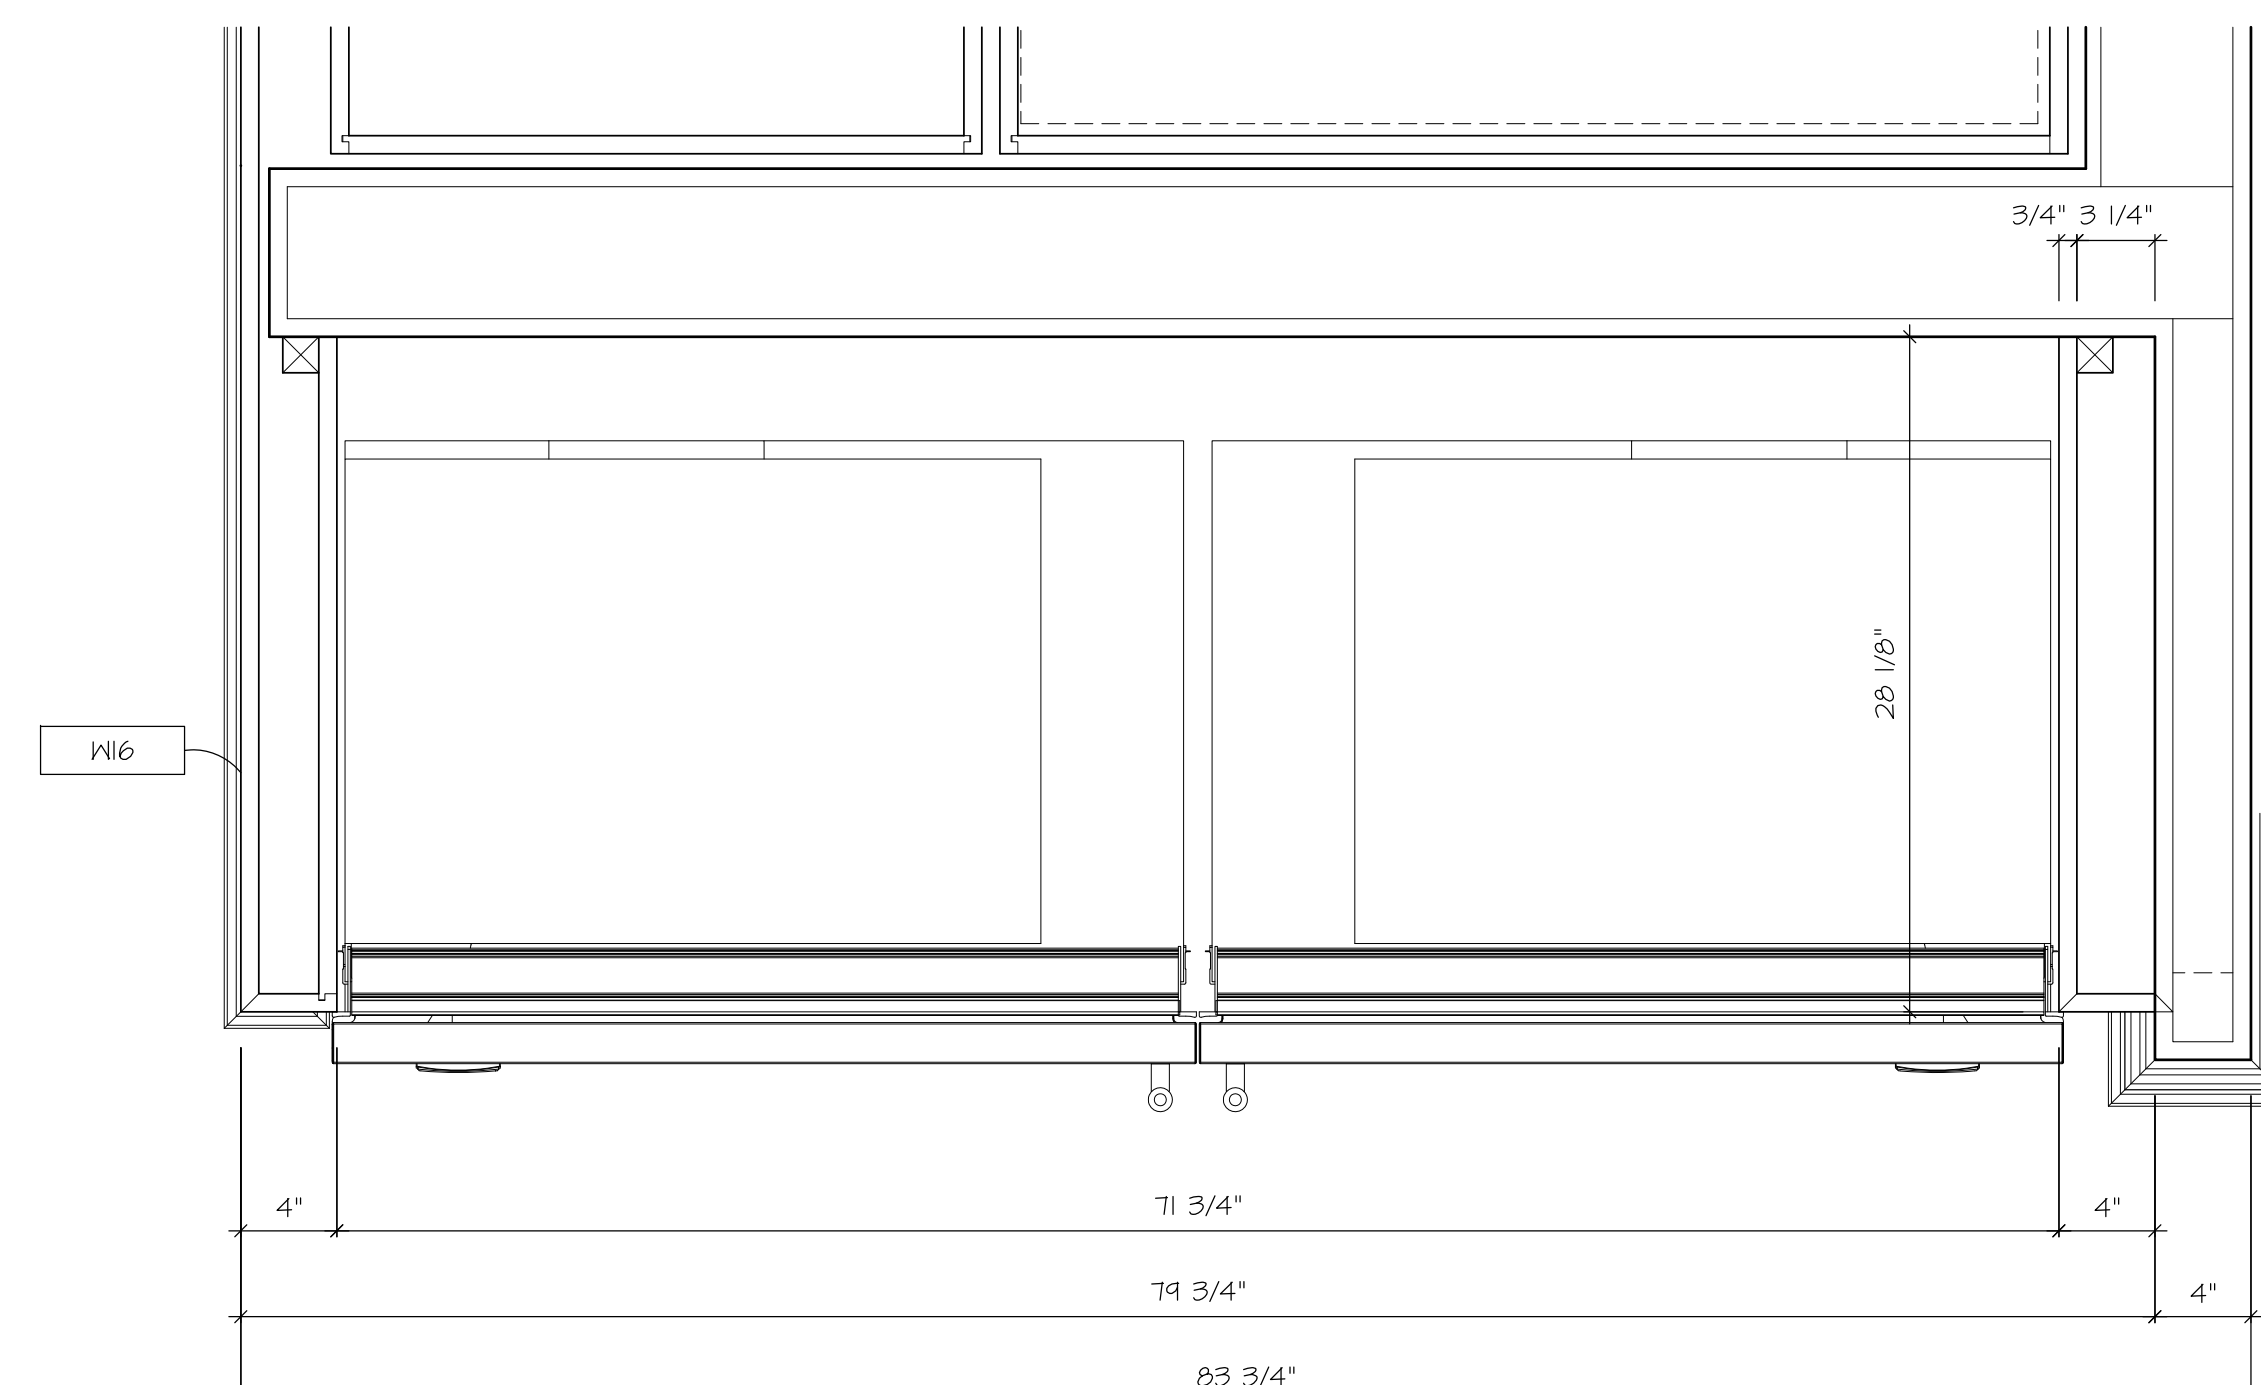

PLAN SECTION

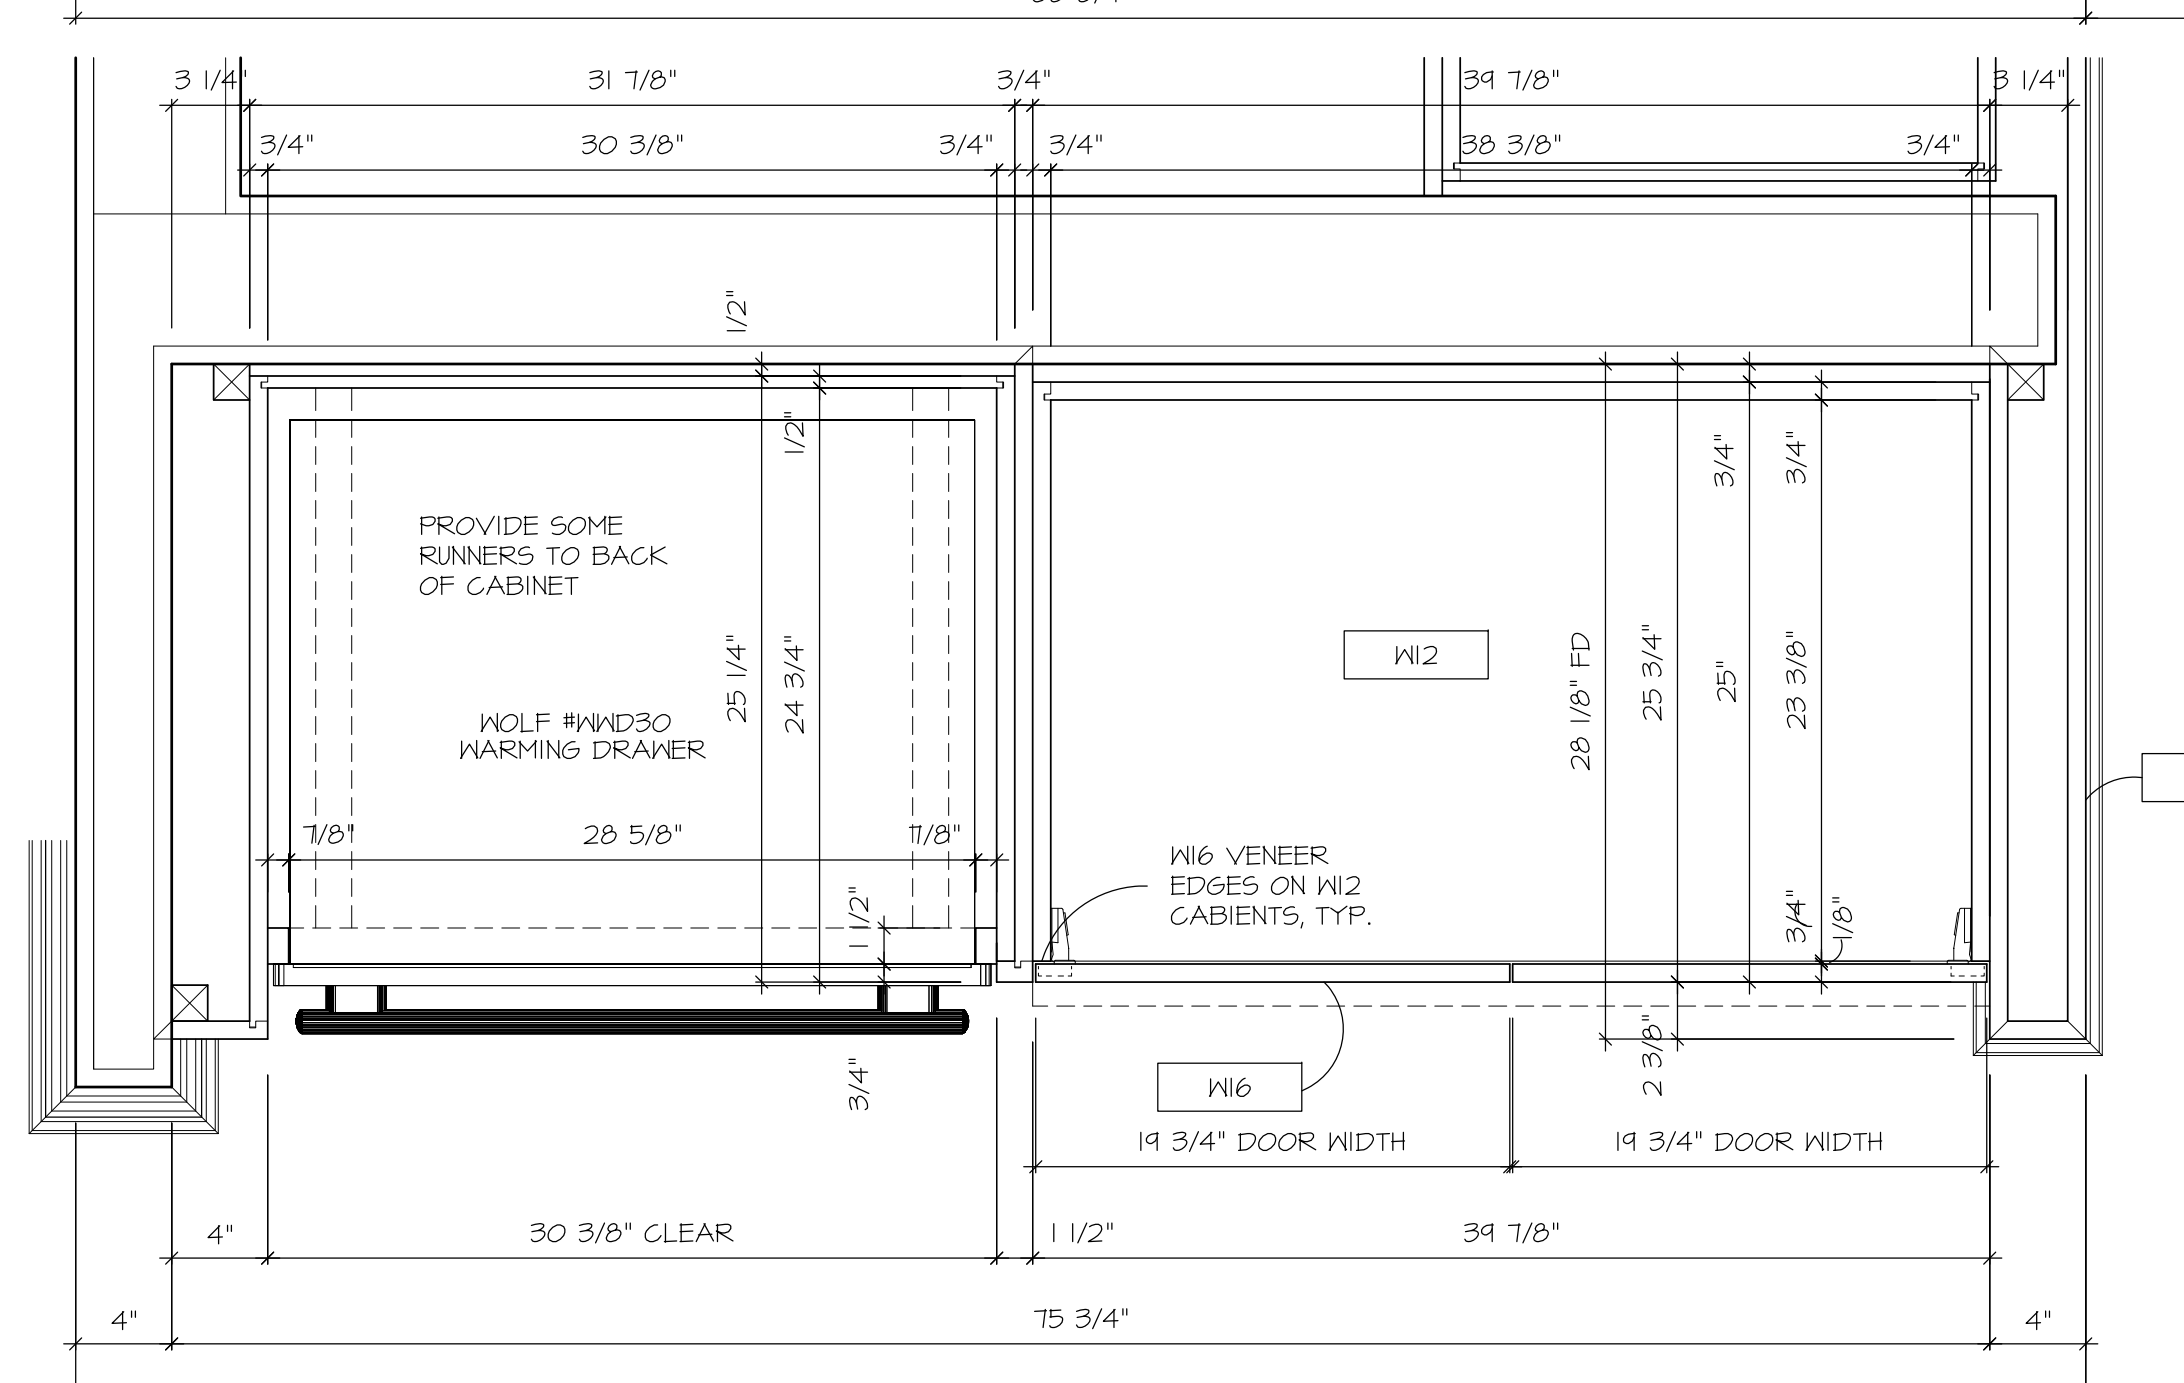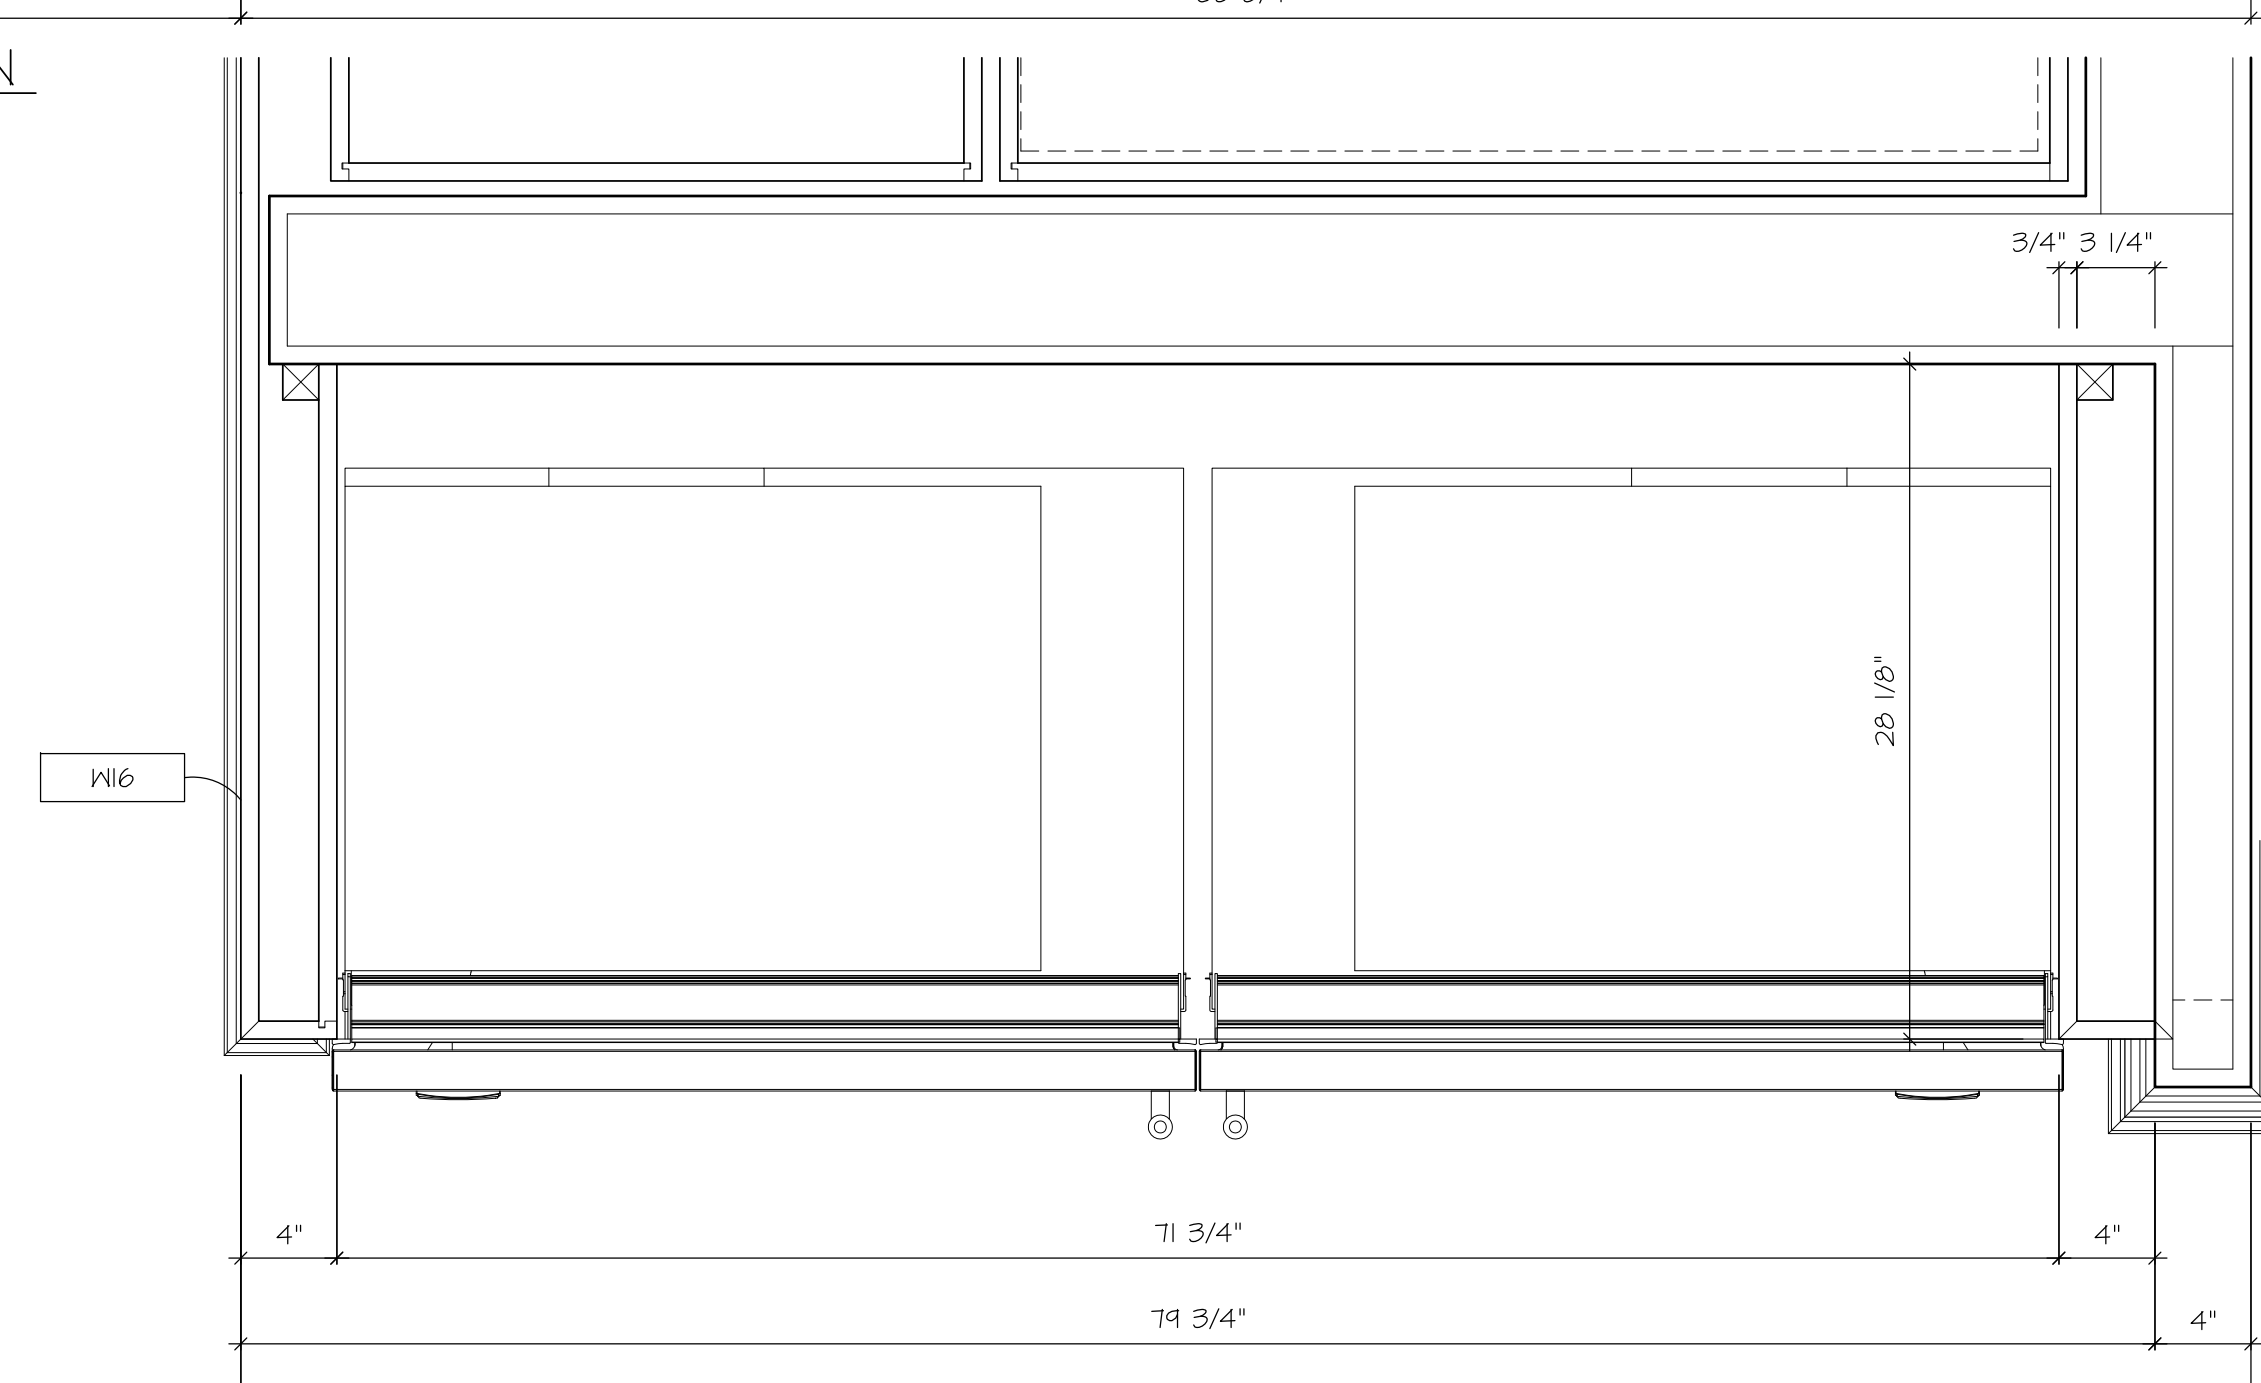


36 1/4"

PLAN SECTION


12

235-134 1-1/2" = 1'-0"

Colorado Architectural Millwork Supply, Inc.

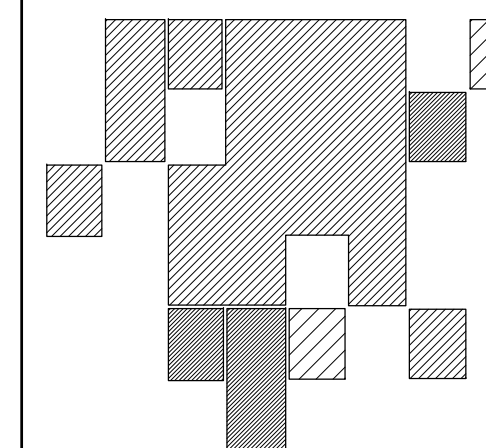


C.A.M.S.
163 Talamine Court
Colorado Springs, Colorado 80907
Phone (719) 477-9941
Fax (719) 477-9955

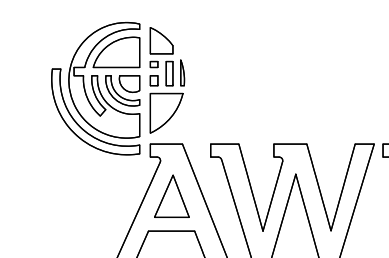


Architectural
Woodwork
Institute

THOMPSON RES.
Snowmass Village, CO

REVISIONS	
PER FIELD DIMENSIONS 03/10/11 NH	
DRAWN BY <div style="text-align: center; margin-top: 10px;">gdomingo</div>	
DATE <div style="text-align: center; margin-top: 10px;">11/06/08</div>	SCALE <div style="text-align: center; margin-top: 10px;">AS NOTED</div>
AREA <div style="text-align: center; margin-top: 10px; font-size: 1.2em;">SECTION- KITCHEN 235 AND PANTRY 237</div>	
JOB NO. <div style="text-align: center; margin-top: 10px; font-size: 1.5em;">609</div>	
SHEET NO. <div style="text-align: center; margin-top: 10px; font-size: 1.5em;">235-13A</div>	


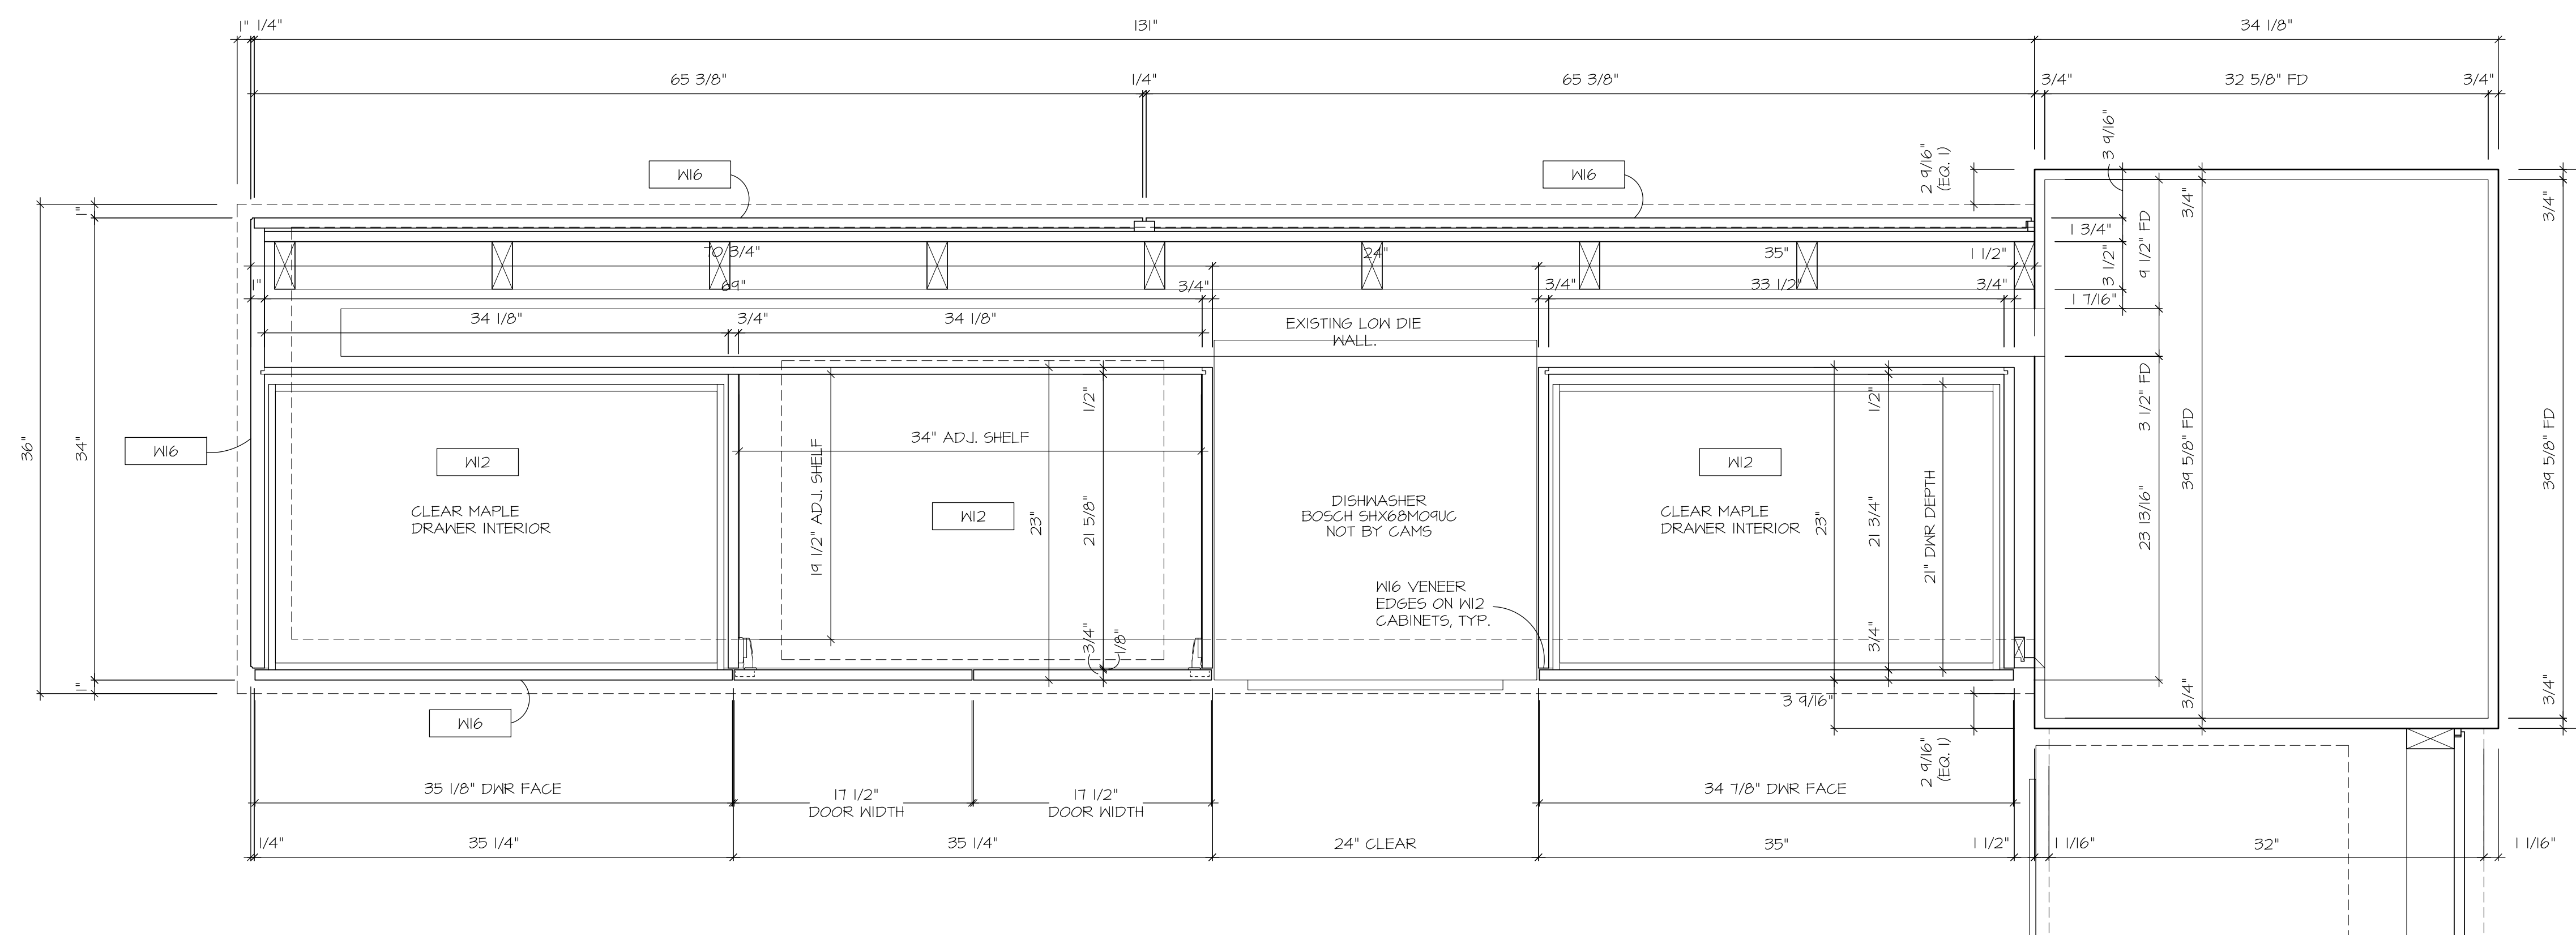


15 PLAN SECTION
235-15 1-1/2" = 1'-0"
ref.

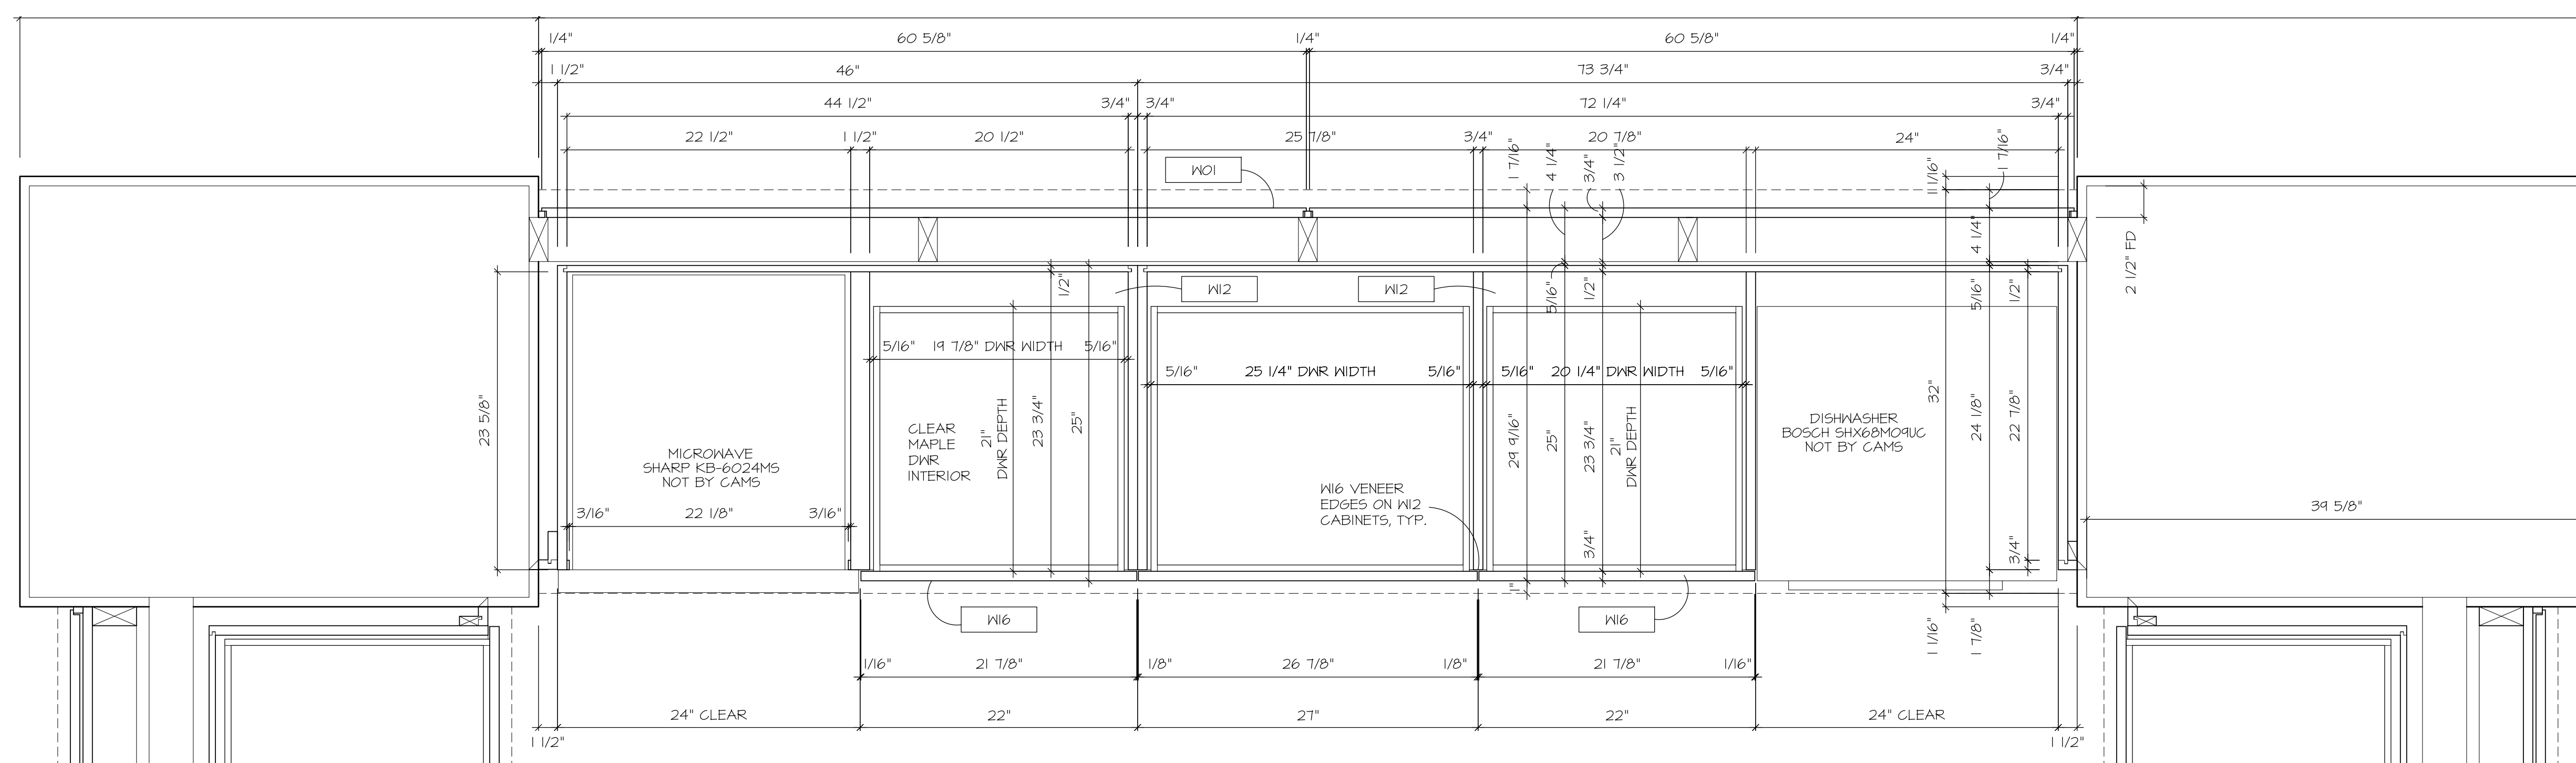


16 PLAN SECTION
235-15 1'-1/2" = 1'-0"
ref.

REVISIONS	
PER FIELD DIMENSIONS 03/02/11 NH	
<div style="border: 1px solid black; padding: 5px; display: inline-block;">2</div>	
DRAWN BY	
gdomingo	
DATE	SCALE
11/06/08	A5 NOTED
AREA	
SECTION- KITCHEN 235 AND PANTRY 237	
JOB NO.	
609	
SHEET NO.	
235-15	

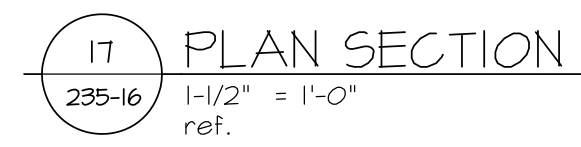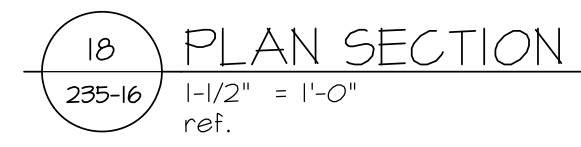


THOMPSON RES.
Snowmass Village, CO

REVISIONS	
PER FIELD DIMENSIONS 03/08/11 NH	
DRAWN BY gdomingo	
DATE 11/06/08	SCALE A5 NOTED
SECTION- KITCHEN 235 AND PANTRY 237	
JOB NO. 609	
SHEET NO. 235-16	

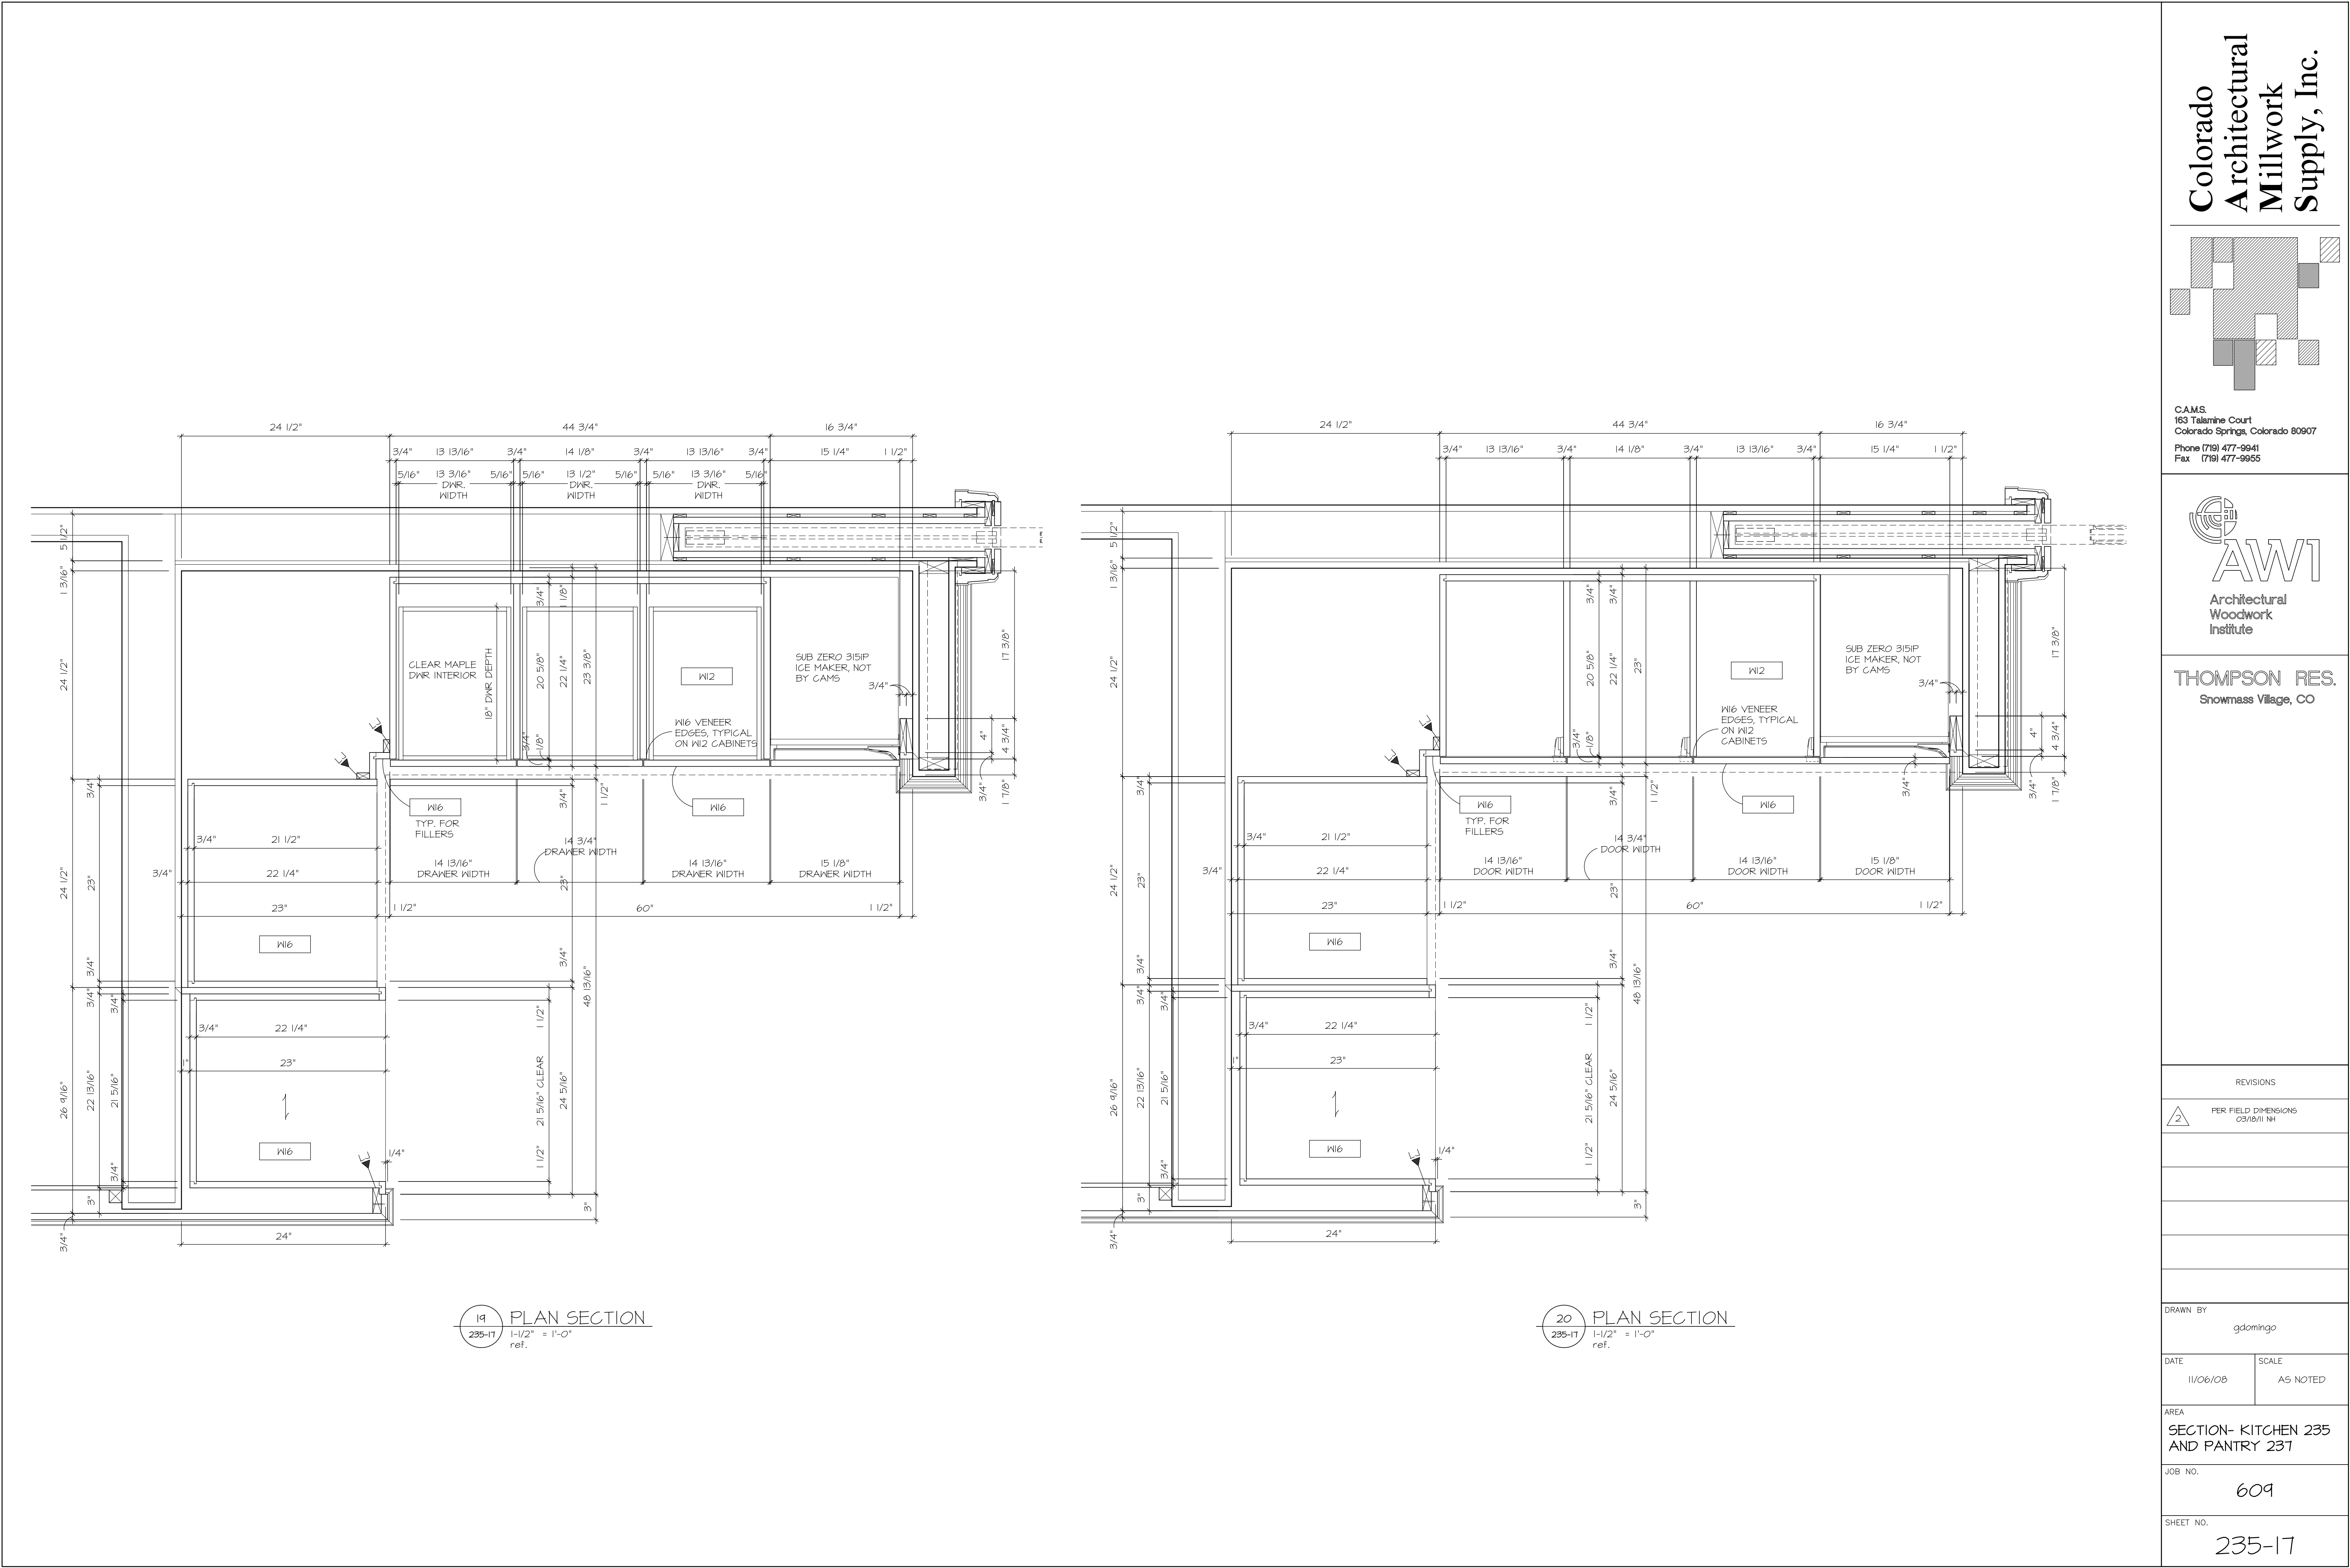




Colorado
Architectural
Millwork
Supply, Inc.

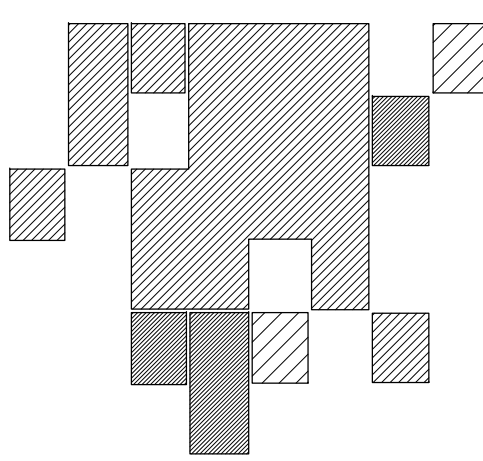


C.A.M.S.
163 Talsmine Court
Colorado Springs, Colorado 80907
Phone (719) 477-9941
Fax (719) 477-9955



THOMPSON RES.
Snowmass Village, CO

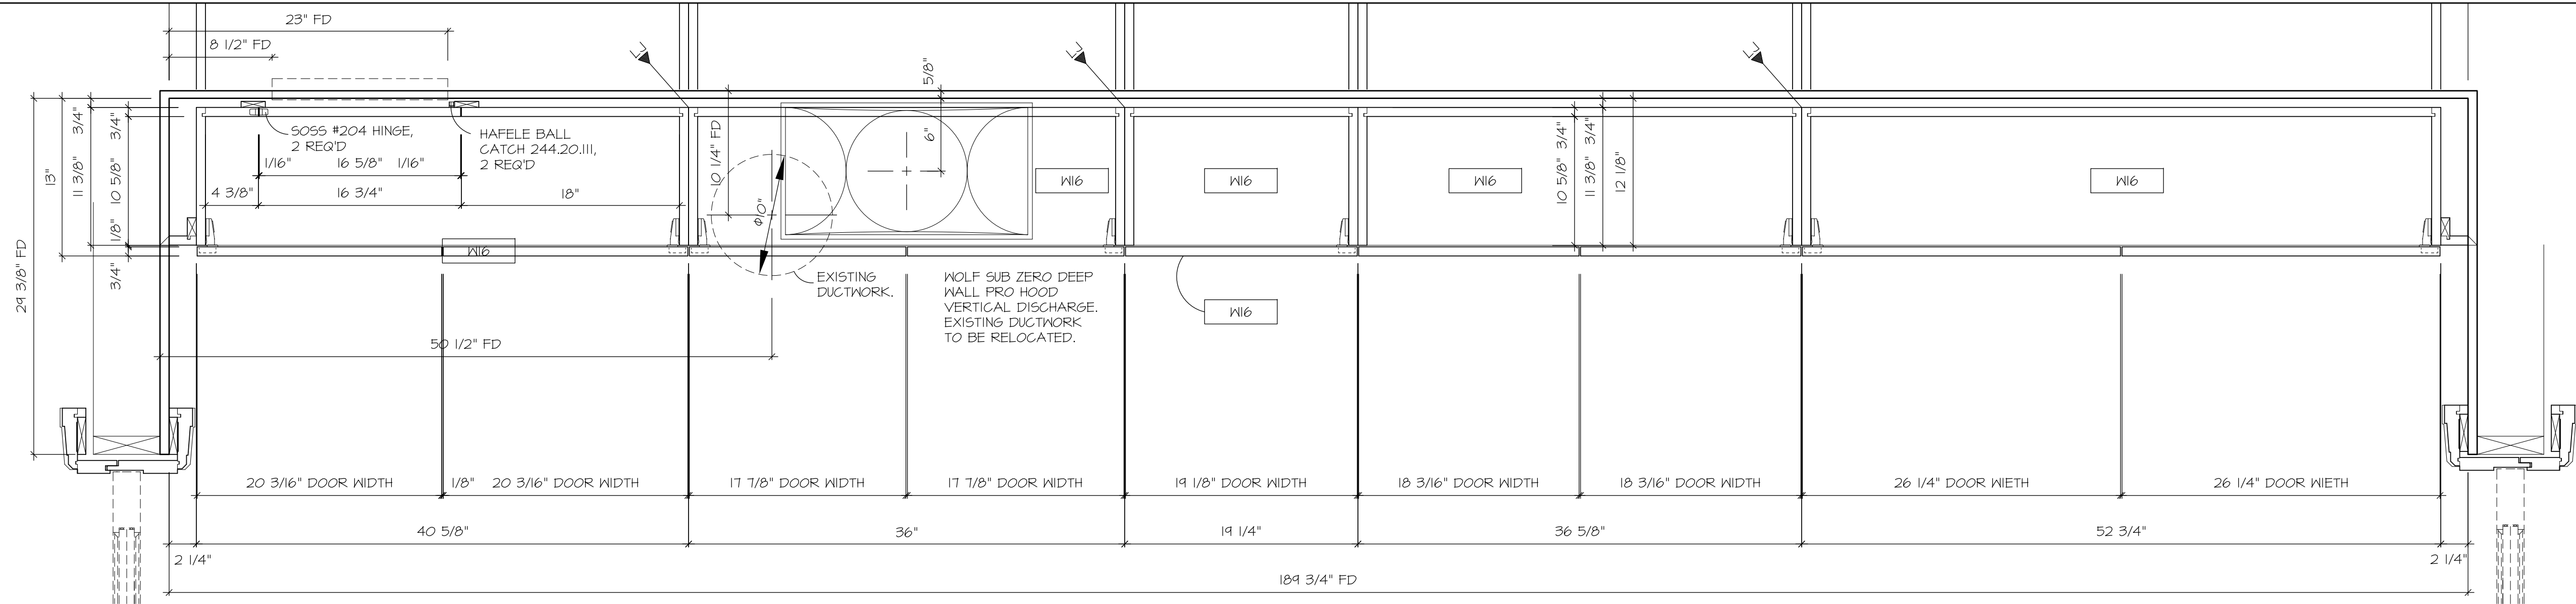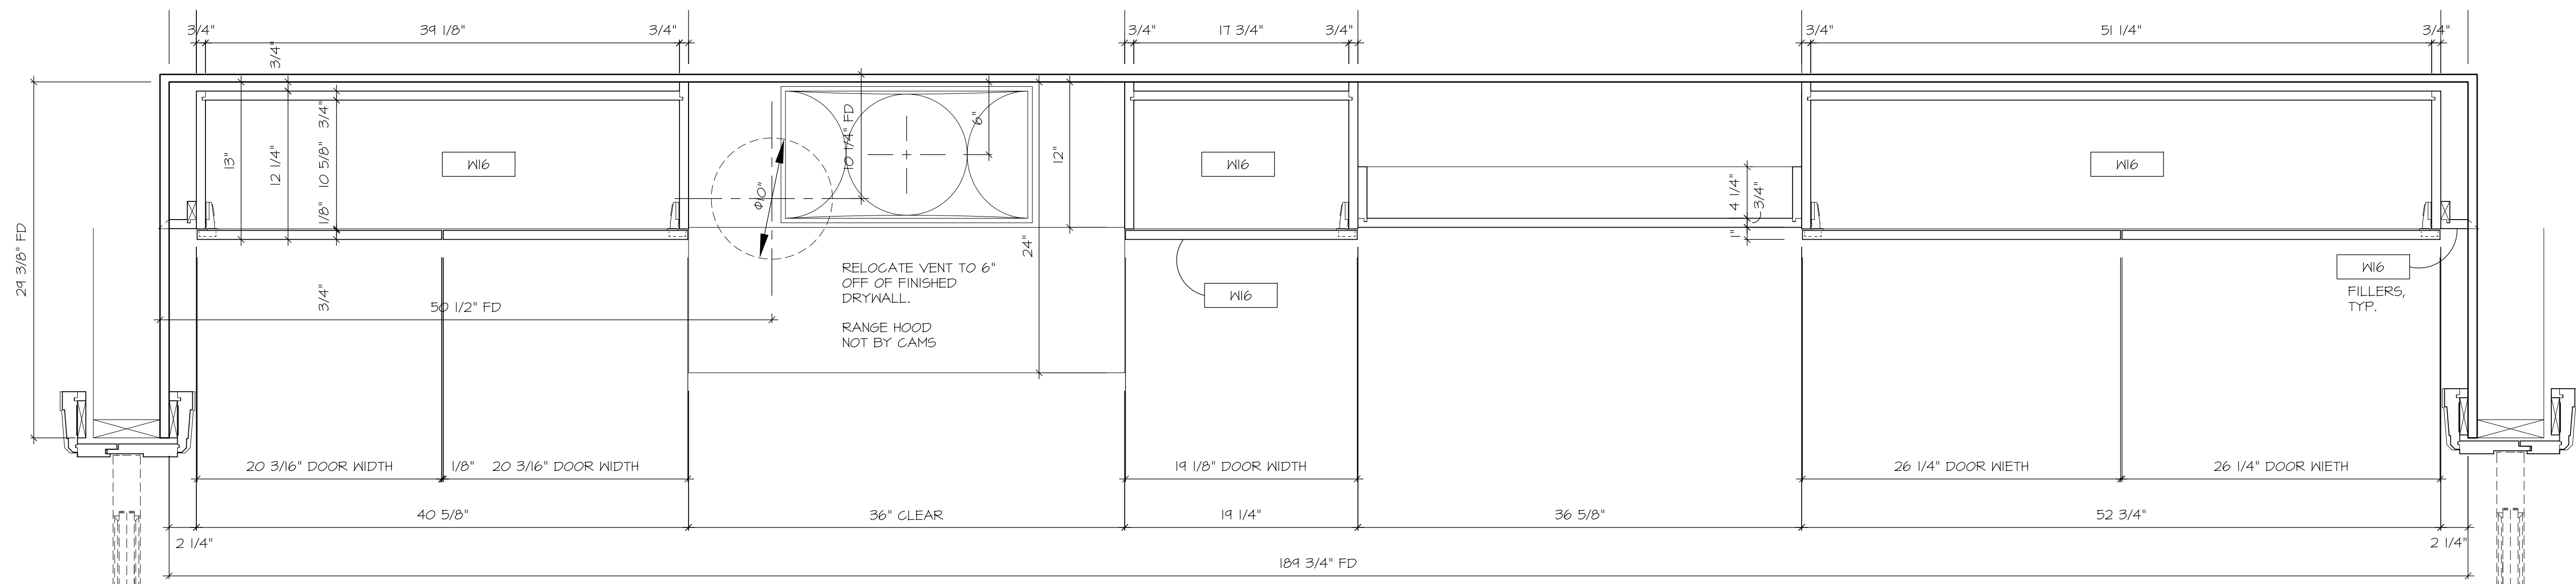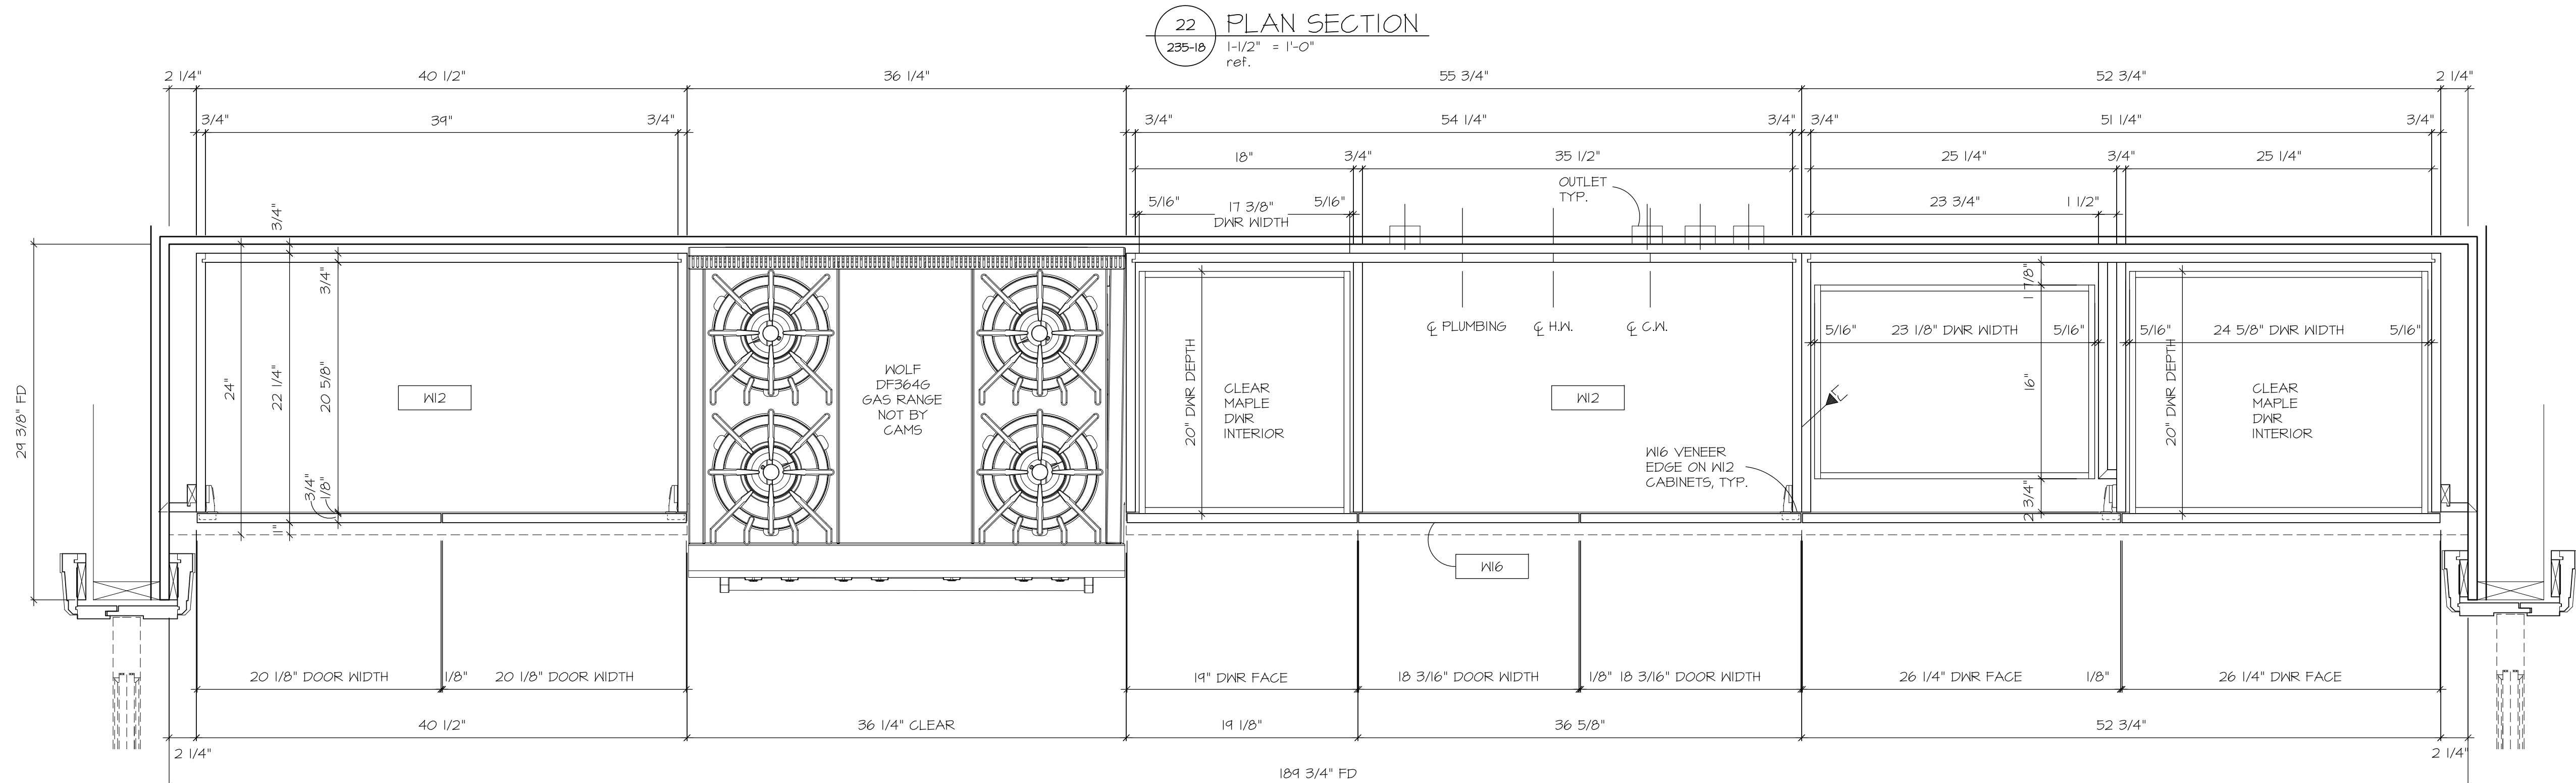

Colorado
Architectural
Millwork
Supply, Inc.

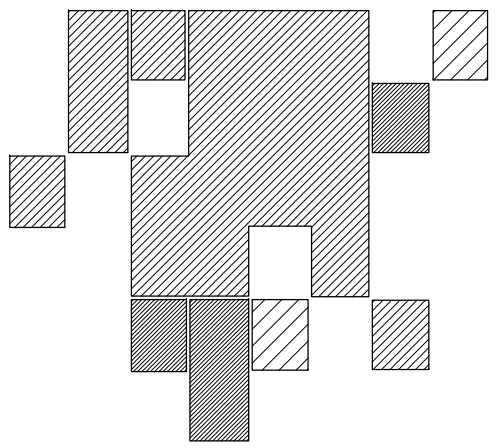

C.A.M.S.
163 Talsmine Court
Colorado Springs, Colorado 80907
Phone (719) 477-9941
Fax (719) 477-9955



Architectural
Woodwork
Institute

THOMPSON RES.
Snowmass Village, CO

REVISIONS

2 PER FIELD DIMENSIONS
03/18/11 NH

DRAWN BY
gdomingo



DATE
11/06/08

SCALE
AS NOTED


AREA
SECTION- KITCHEN 235
AND PANTRY 231

JOB NO.
609

SHEET NO.
235-18

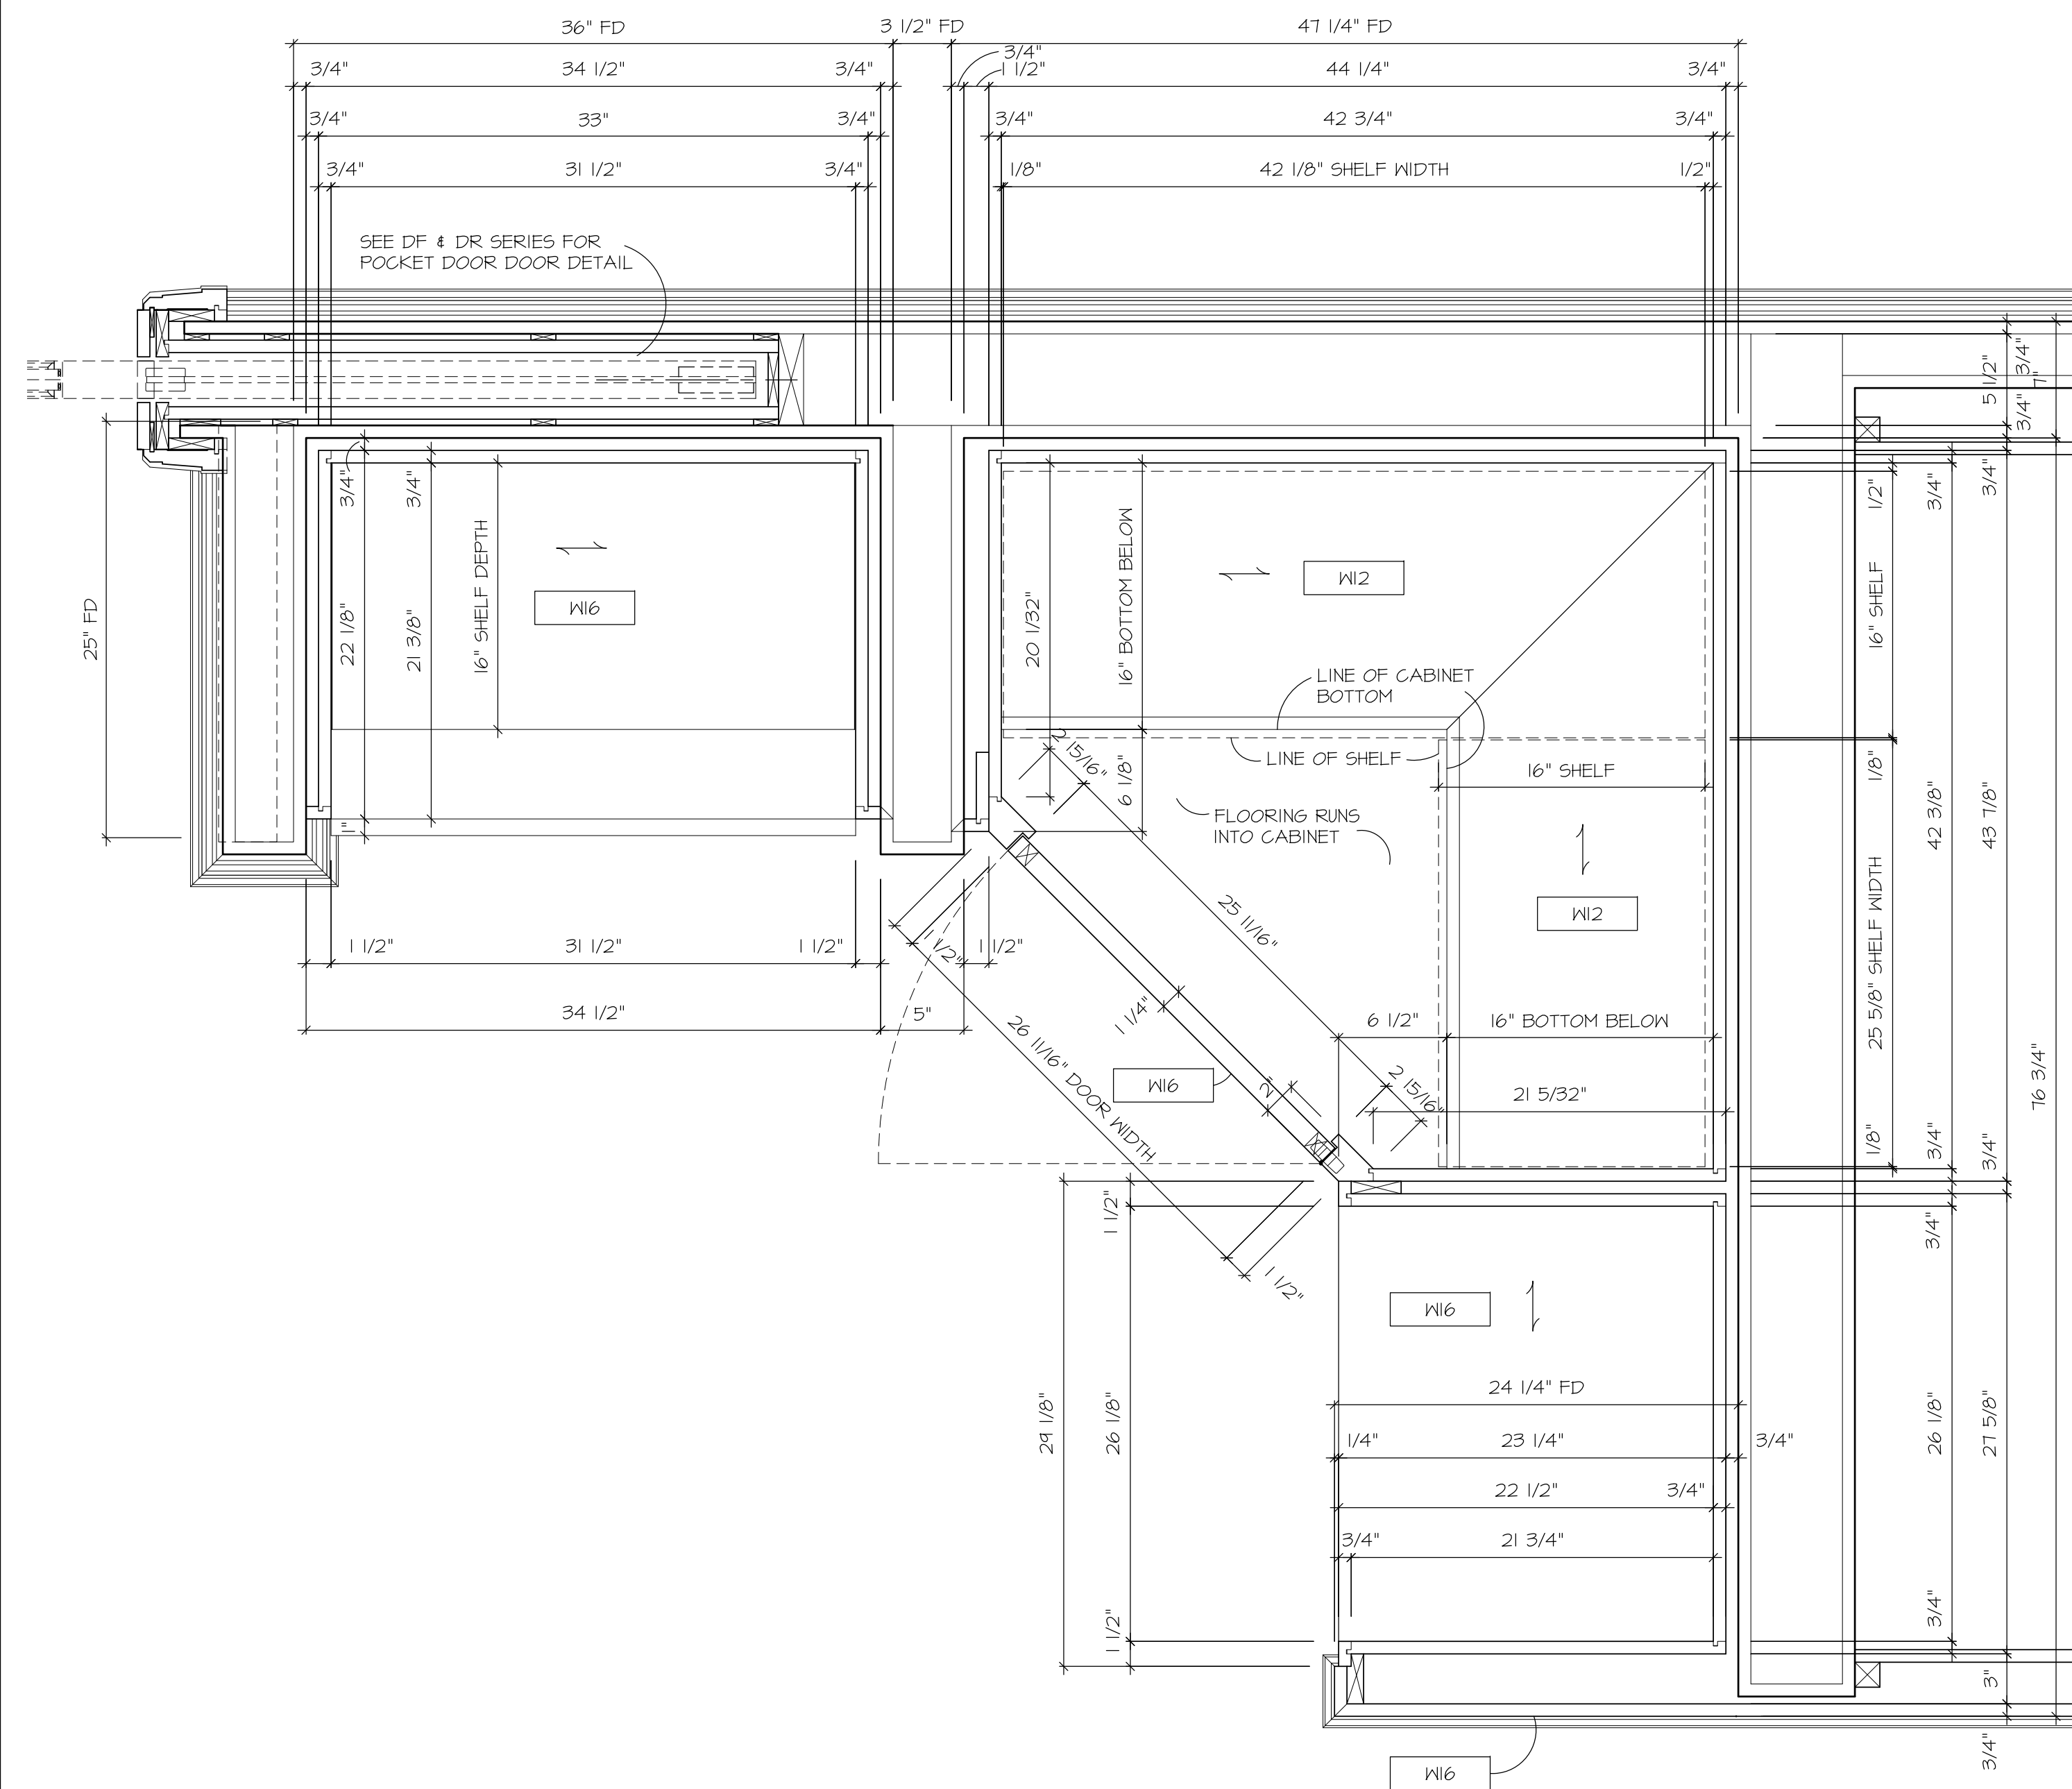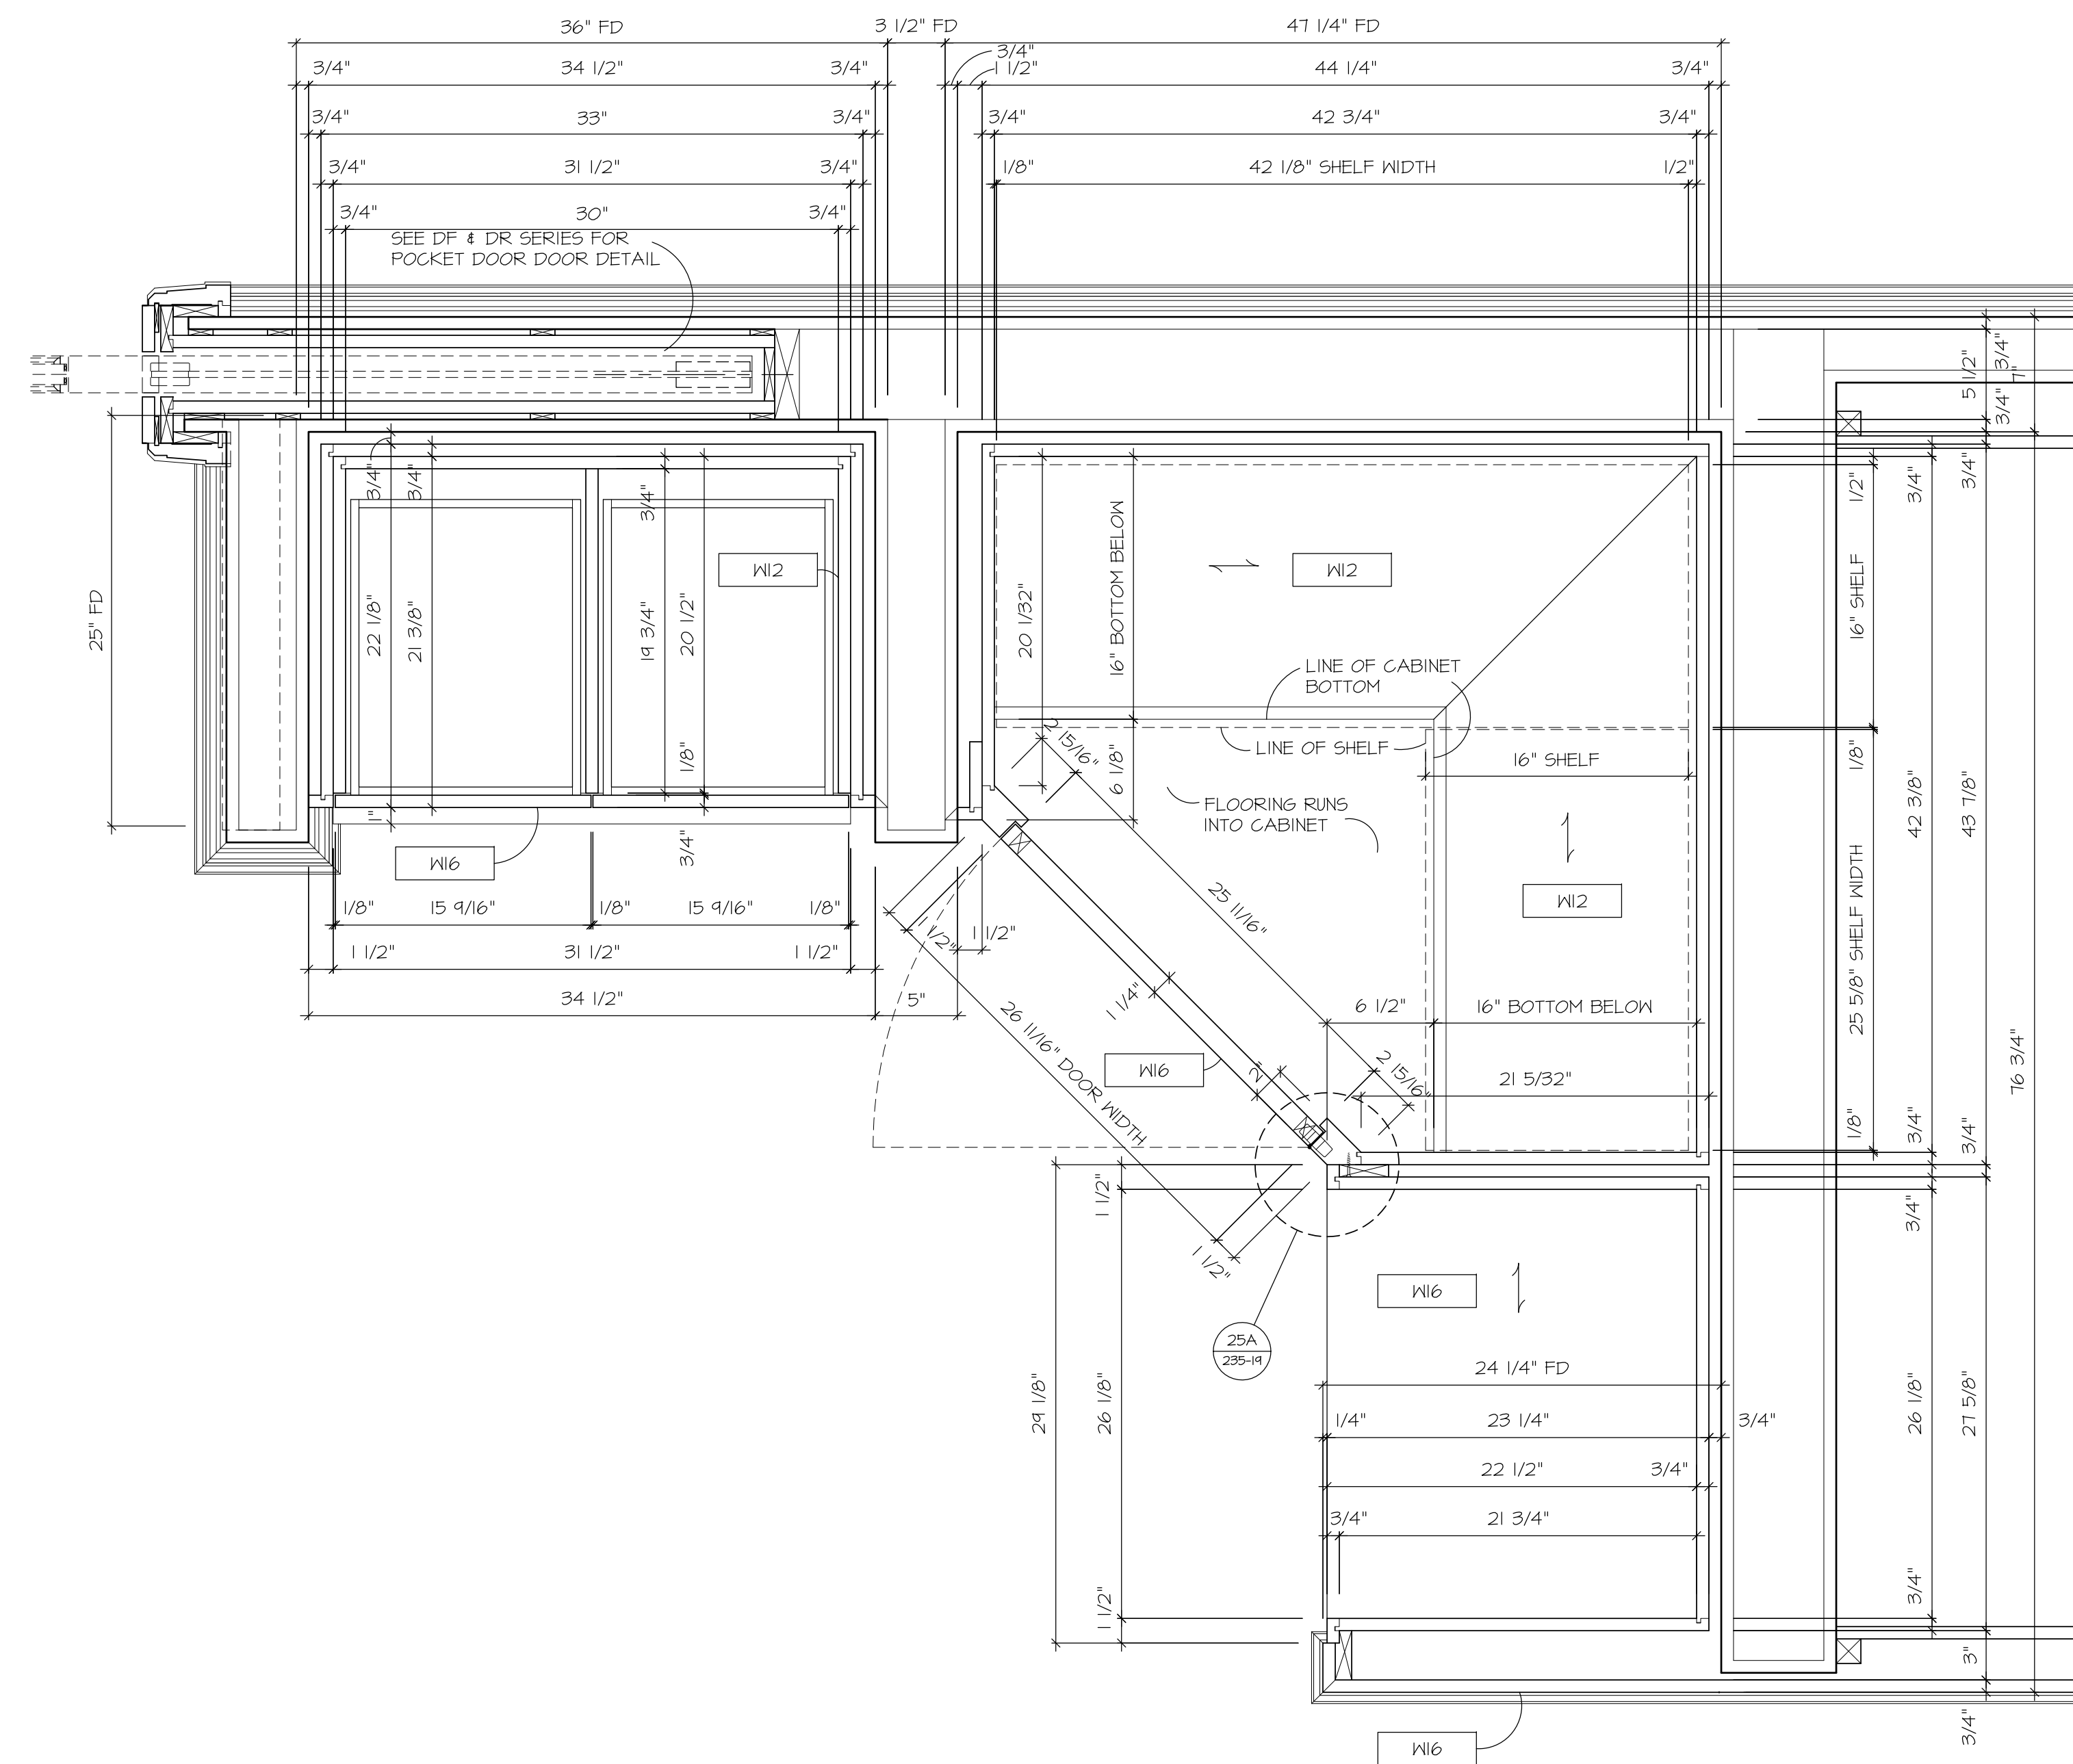


**Colorado
Architectural
Millwork
Supply, Inc.**

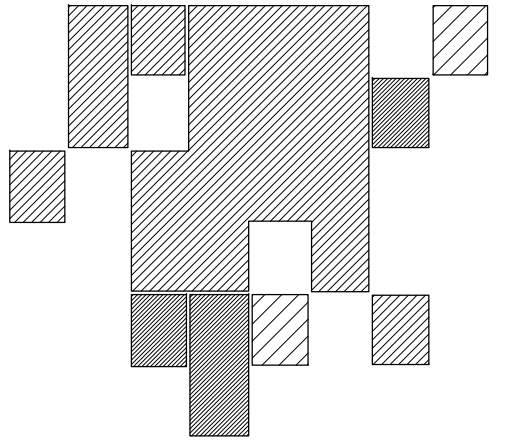


THOMPSON RES.
Snowmass Village, CO

REVISIONS	
PER FIELD DIMENSIONS C31/8/11 NH	
DRAWN BY gdomingo	
DATE 11/06/08	SCALE A5 NOTED
AREA SECTION- KITCHEN 235 AND PANTRY 237	
JOB NO. 609	
SHEET NO. 235-19	

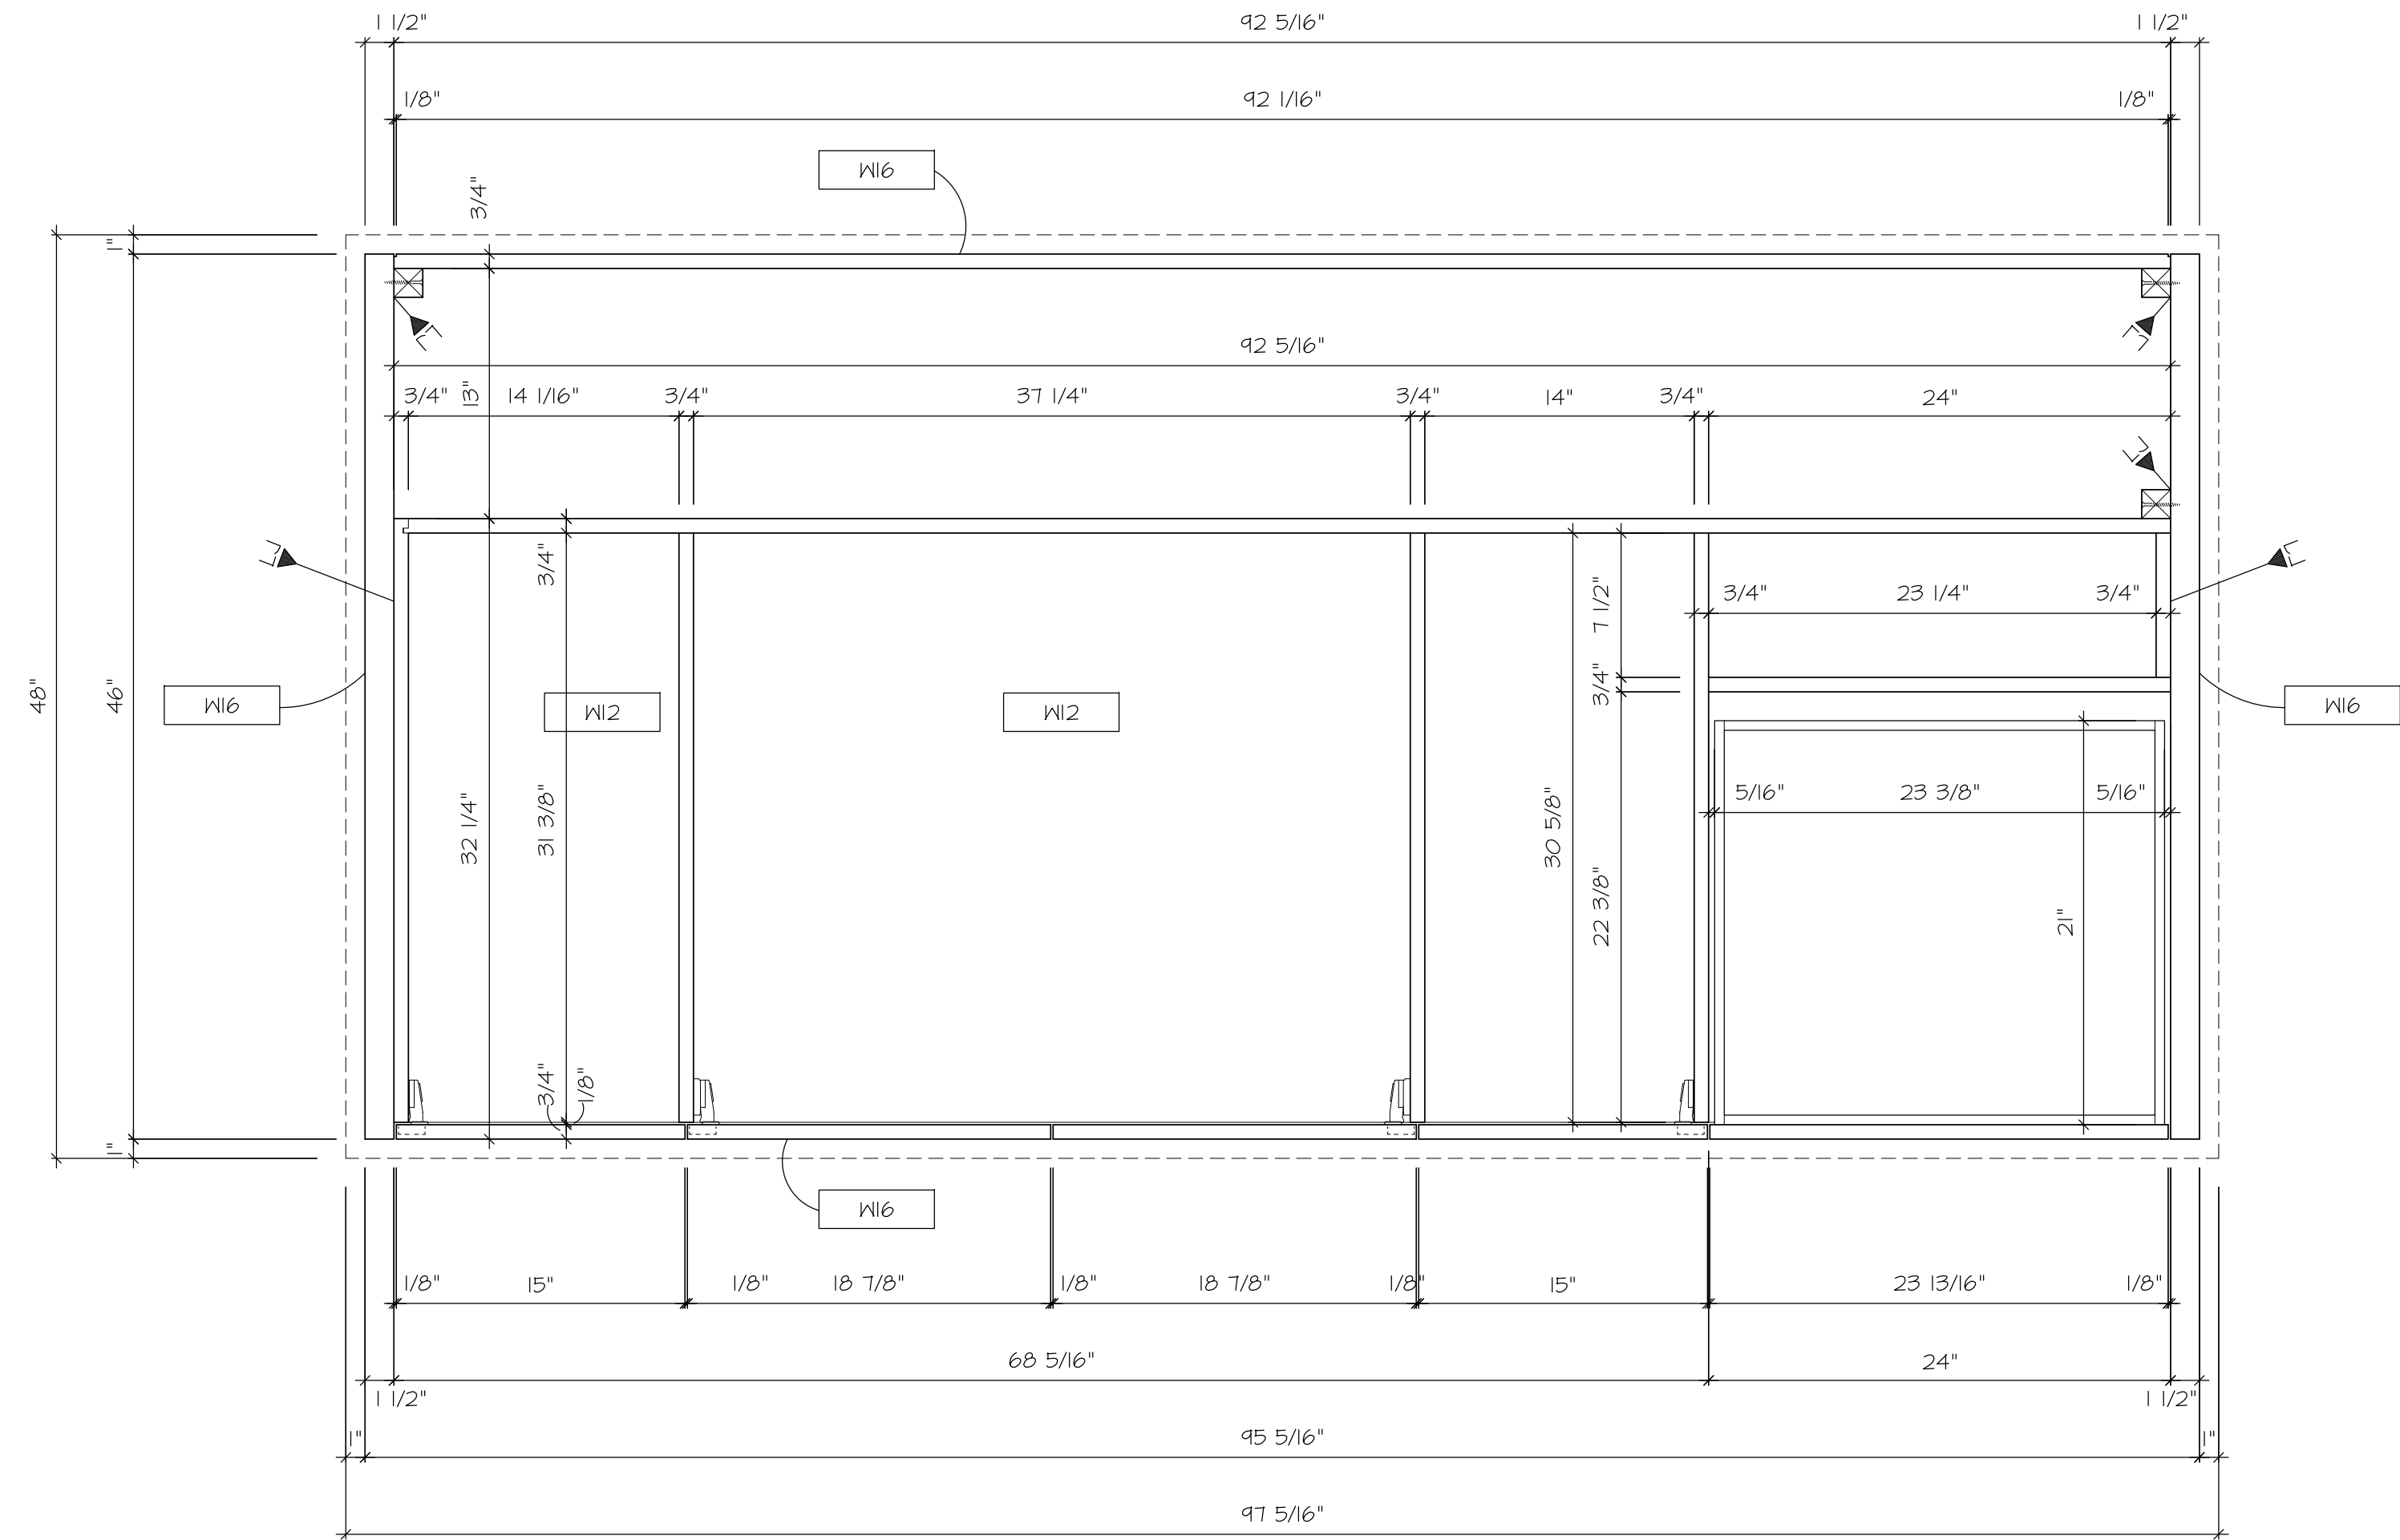


26 PLAN SECTION
235-20 1'-1/2" = 1'-0" ref.

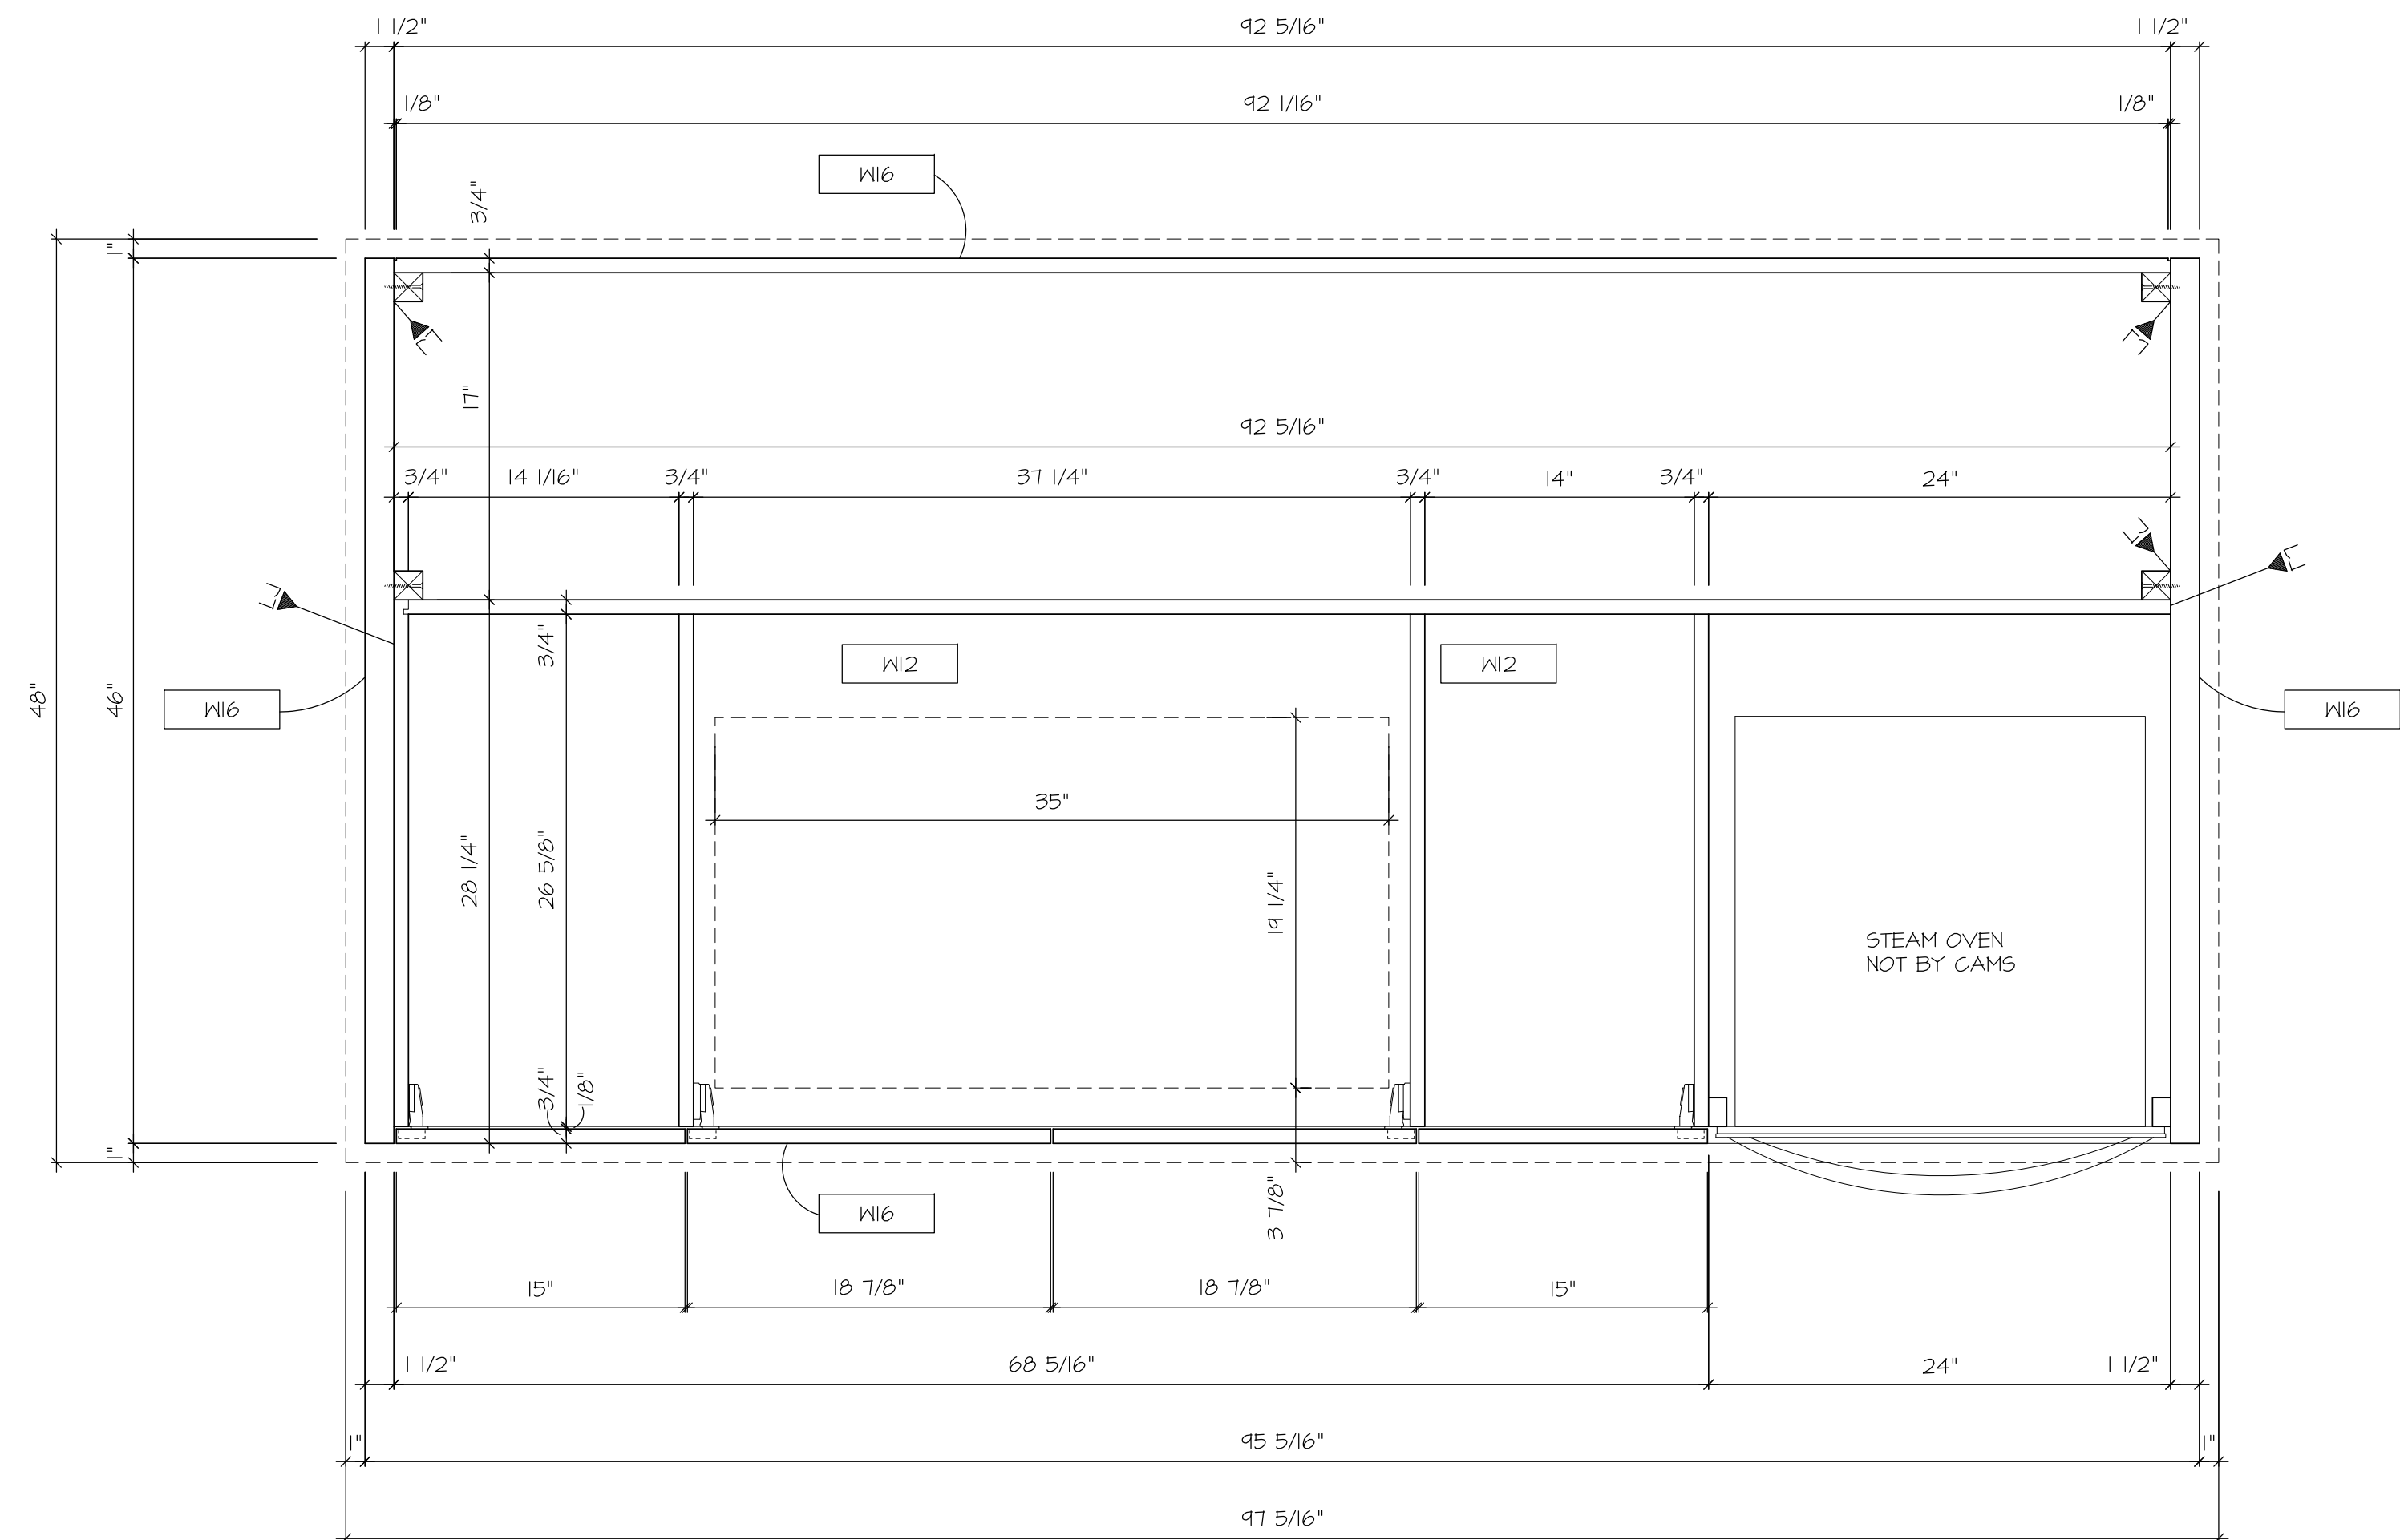

26A PLAN SECTION
235-20 1'-1/2" = 1'-0" ref.

Colorado
Architectural
Millwork
Supply, Inc.

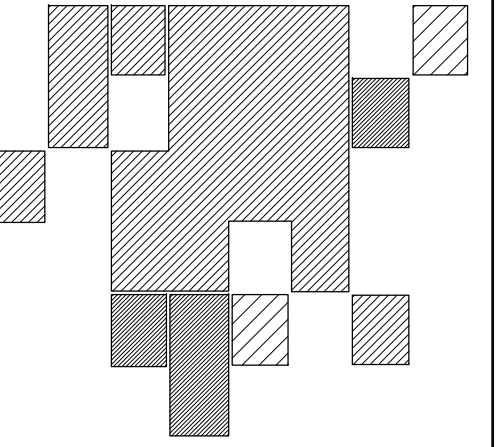

C.A.M.S.
163 Talmine Court
Colorado Springs, Colorado 80907
Phone (719) 477-9941
Fax (719) 477-9955



THOMPSON RES.
Snowmass Village, CO

REVISIONS

2 PER FIELD DIMENSIONS
03/08/11 NH




DRAWN BY
gdomingo

DATE 11/06/08 SCALE AS NOTED

AREA
SECTION- KITCHEN 235
AND PANTRY 231


JOB NO.
609

SHEET NO.
235-20

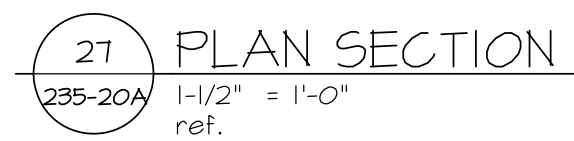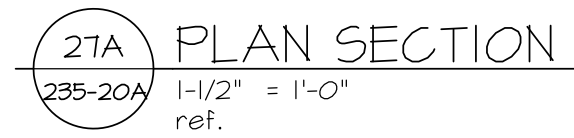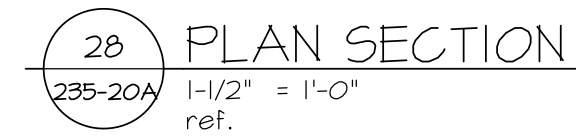


THOMPSON RES.
Snowmass Village, CO

REVISIONS	
PER FIELD DIMENSIONS OSB/M/II NH	
DRAWN BY	
gdomingo	
DATE	SCALE
11/06/08	AS NOTED
AREA	
SECTION- KITCHEN 235 AND PANTRY 237	
JOB NO.	
609	
SHEET NO.	
235-20A	

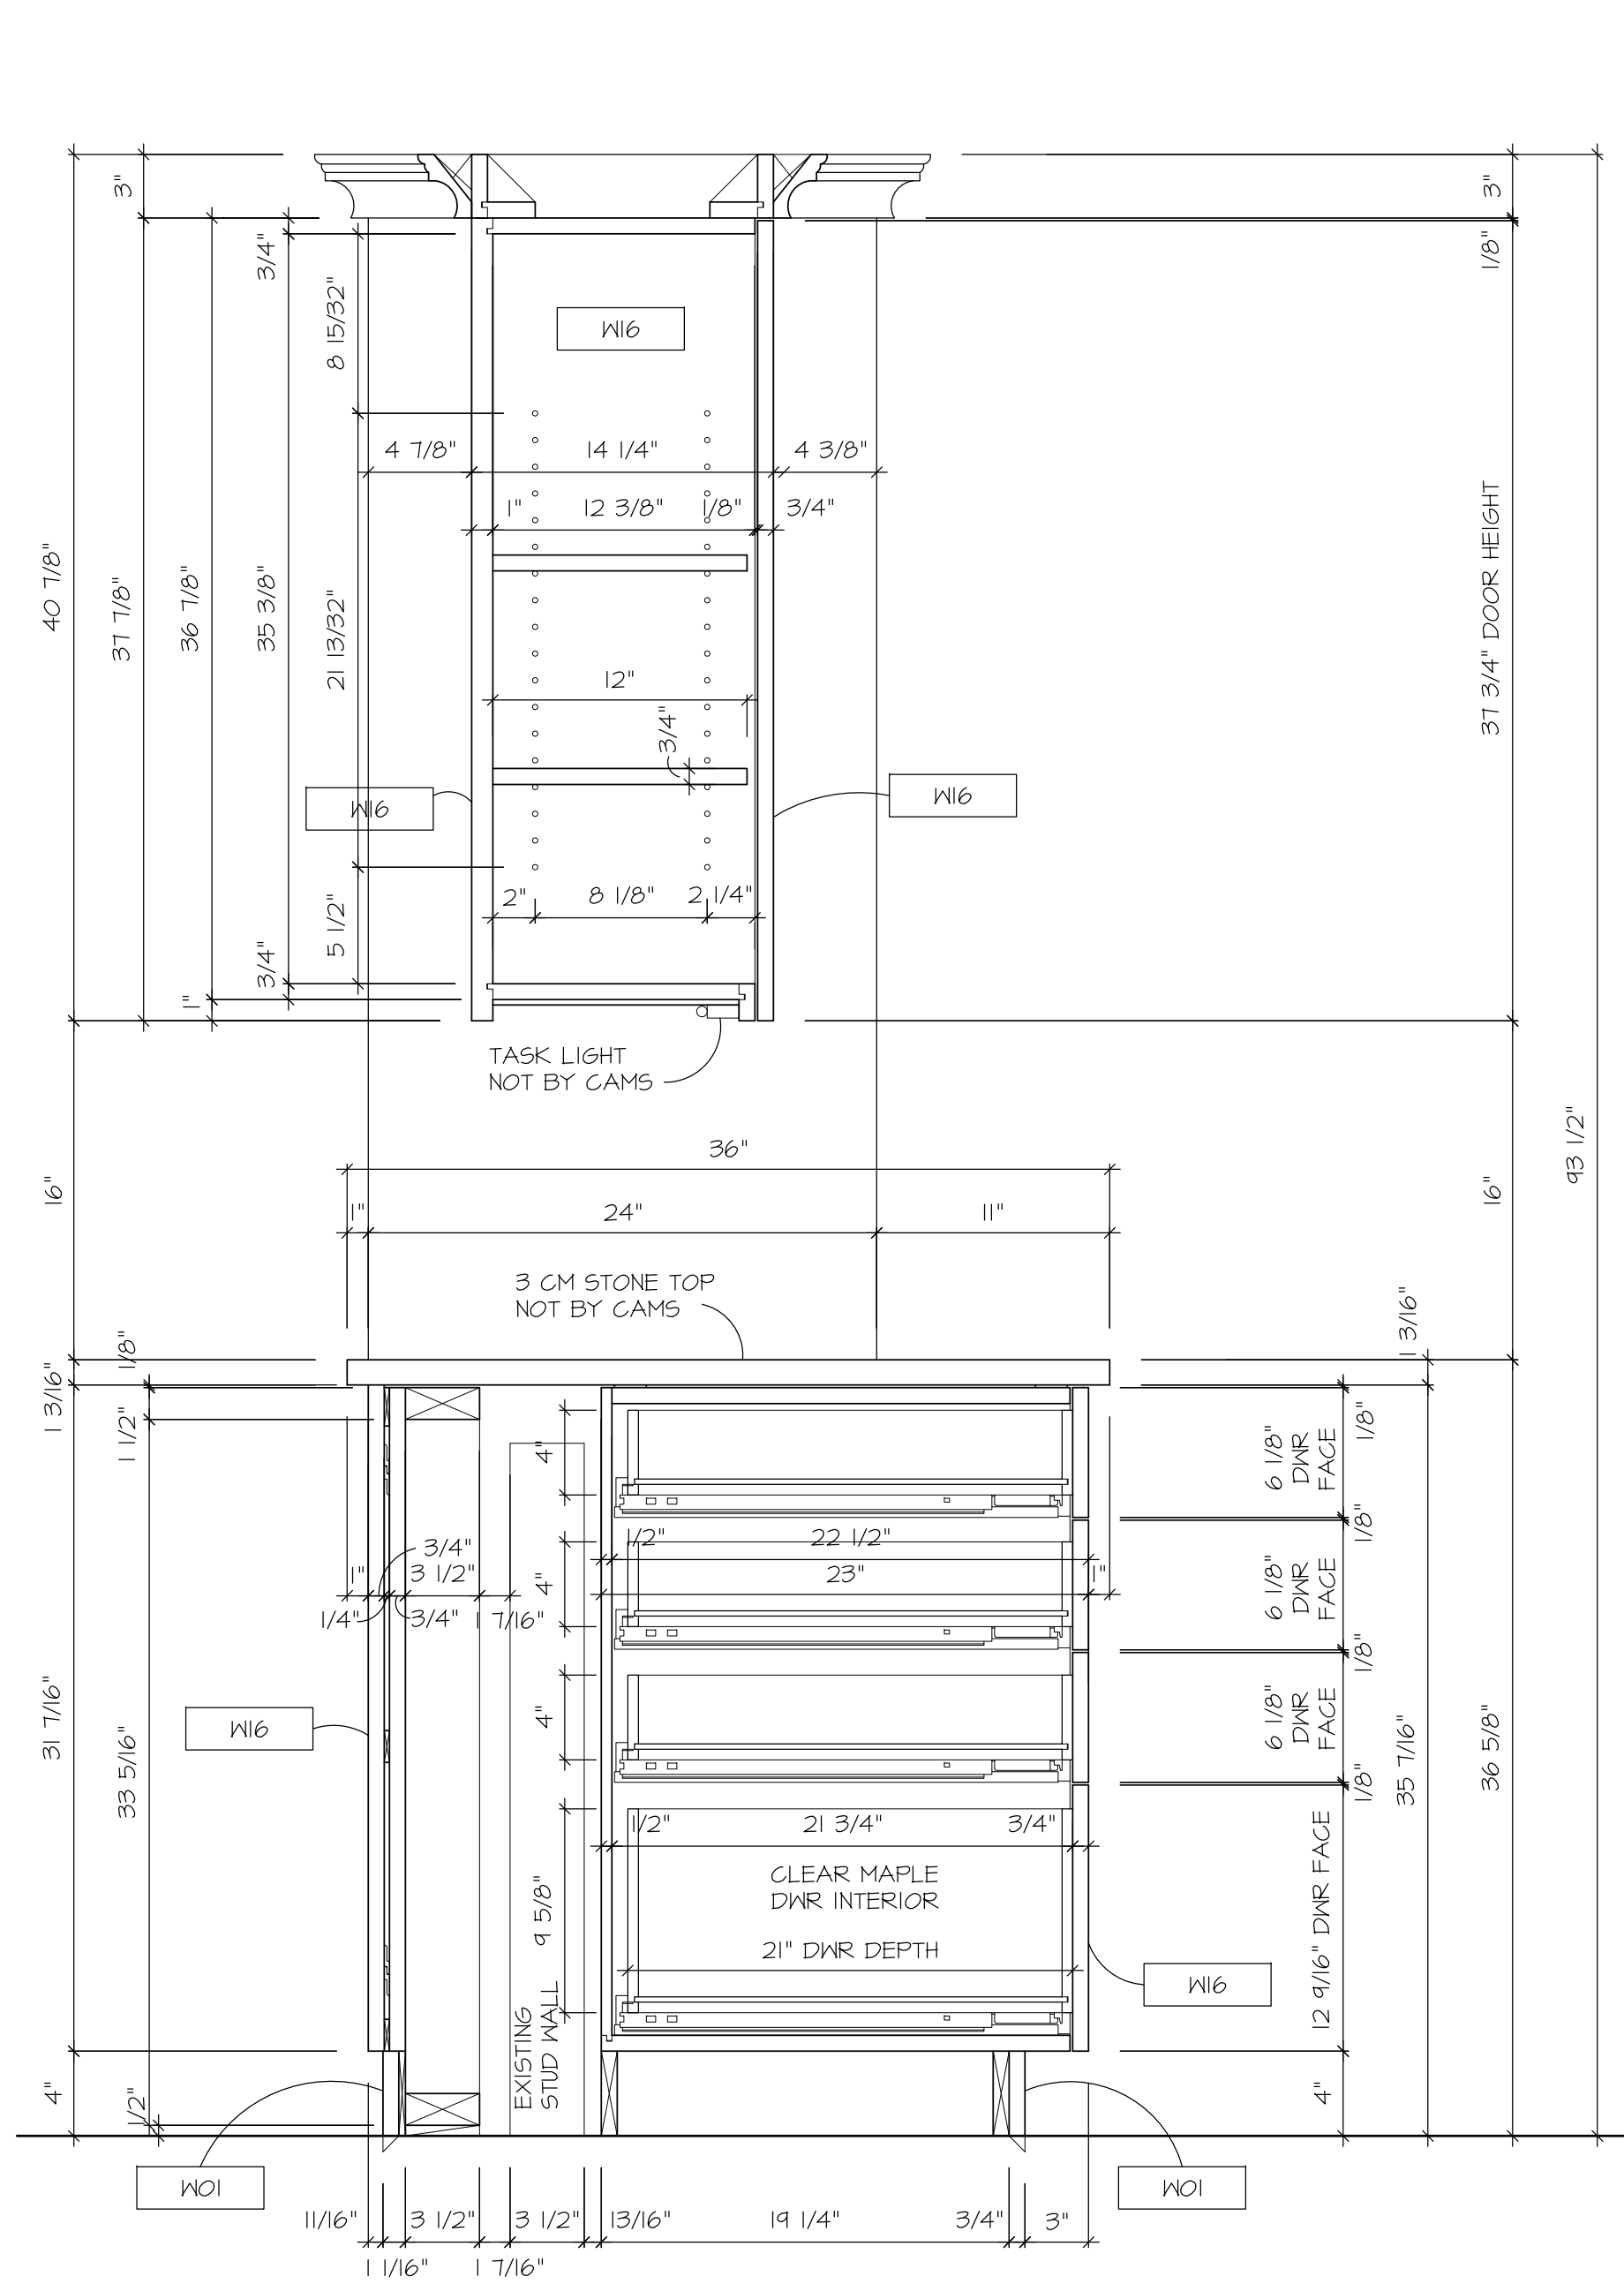


29
235-21
VERTICAL SECTION
1-1/2" = 1'-0"
ref.

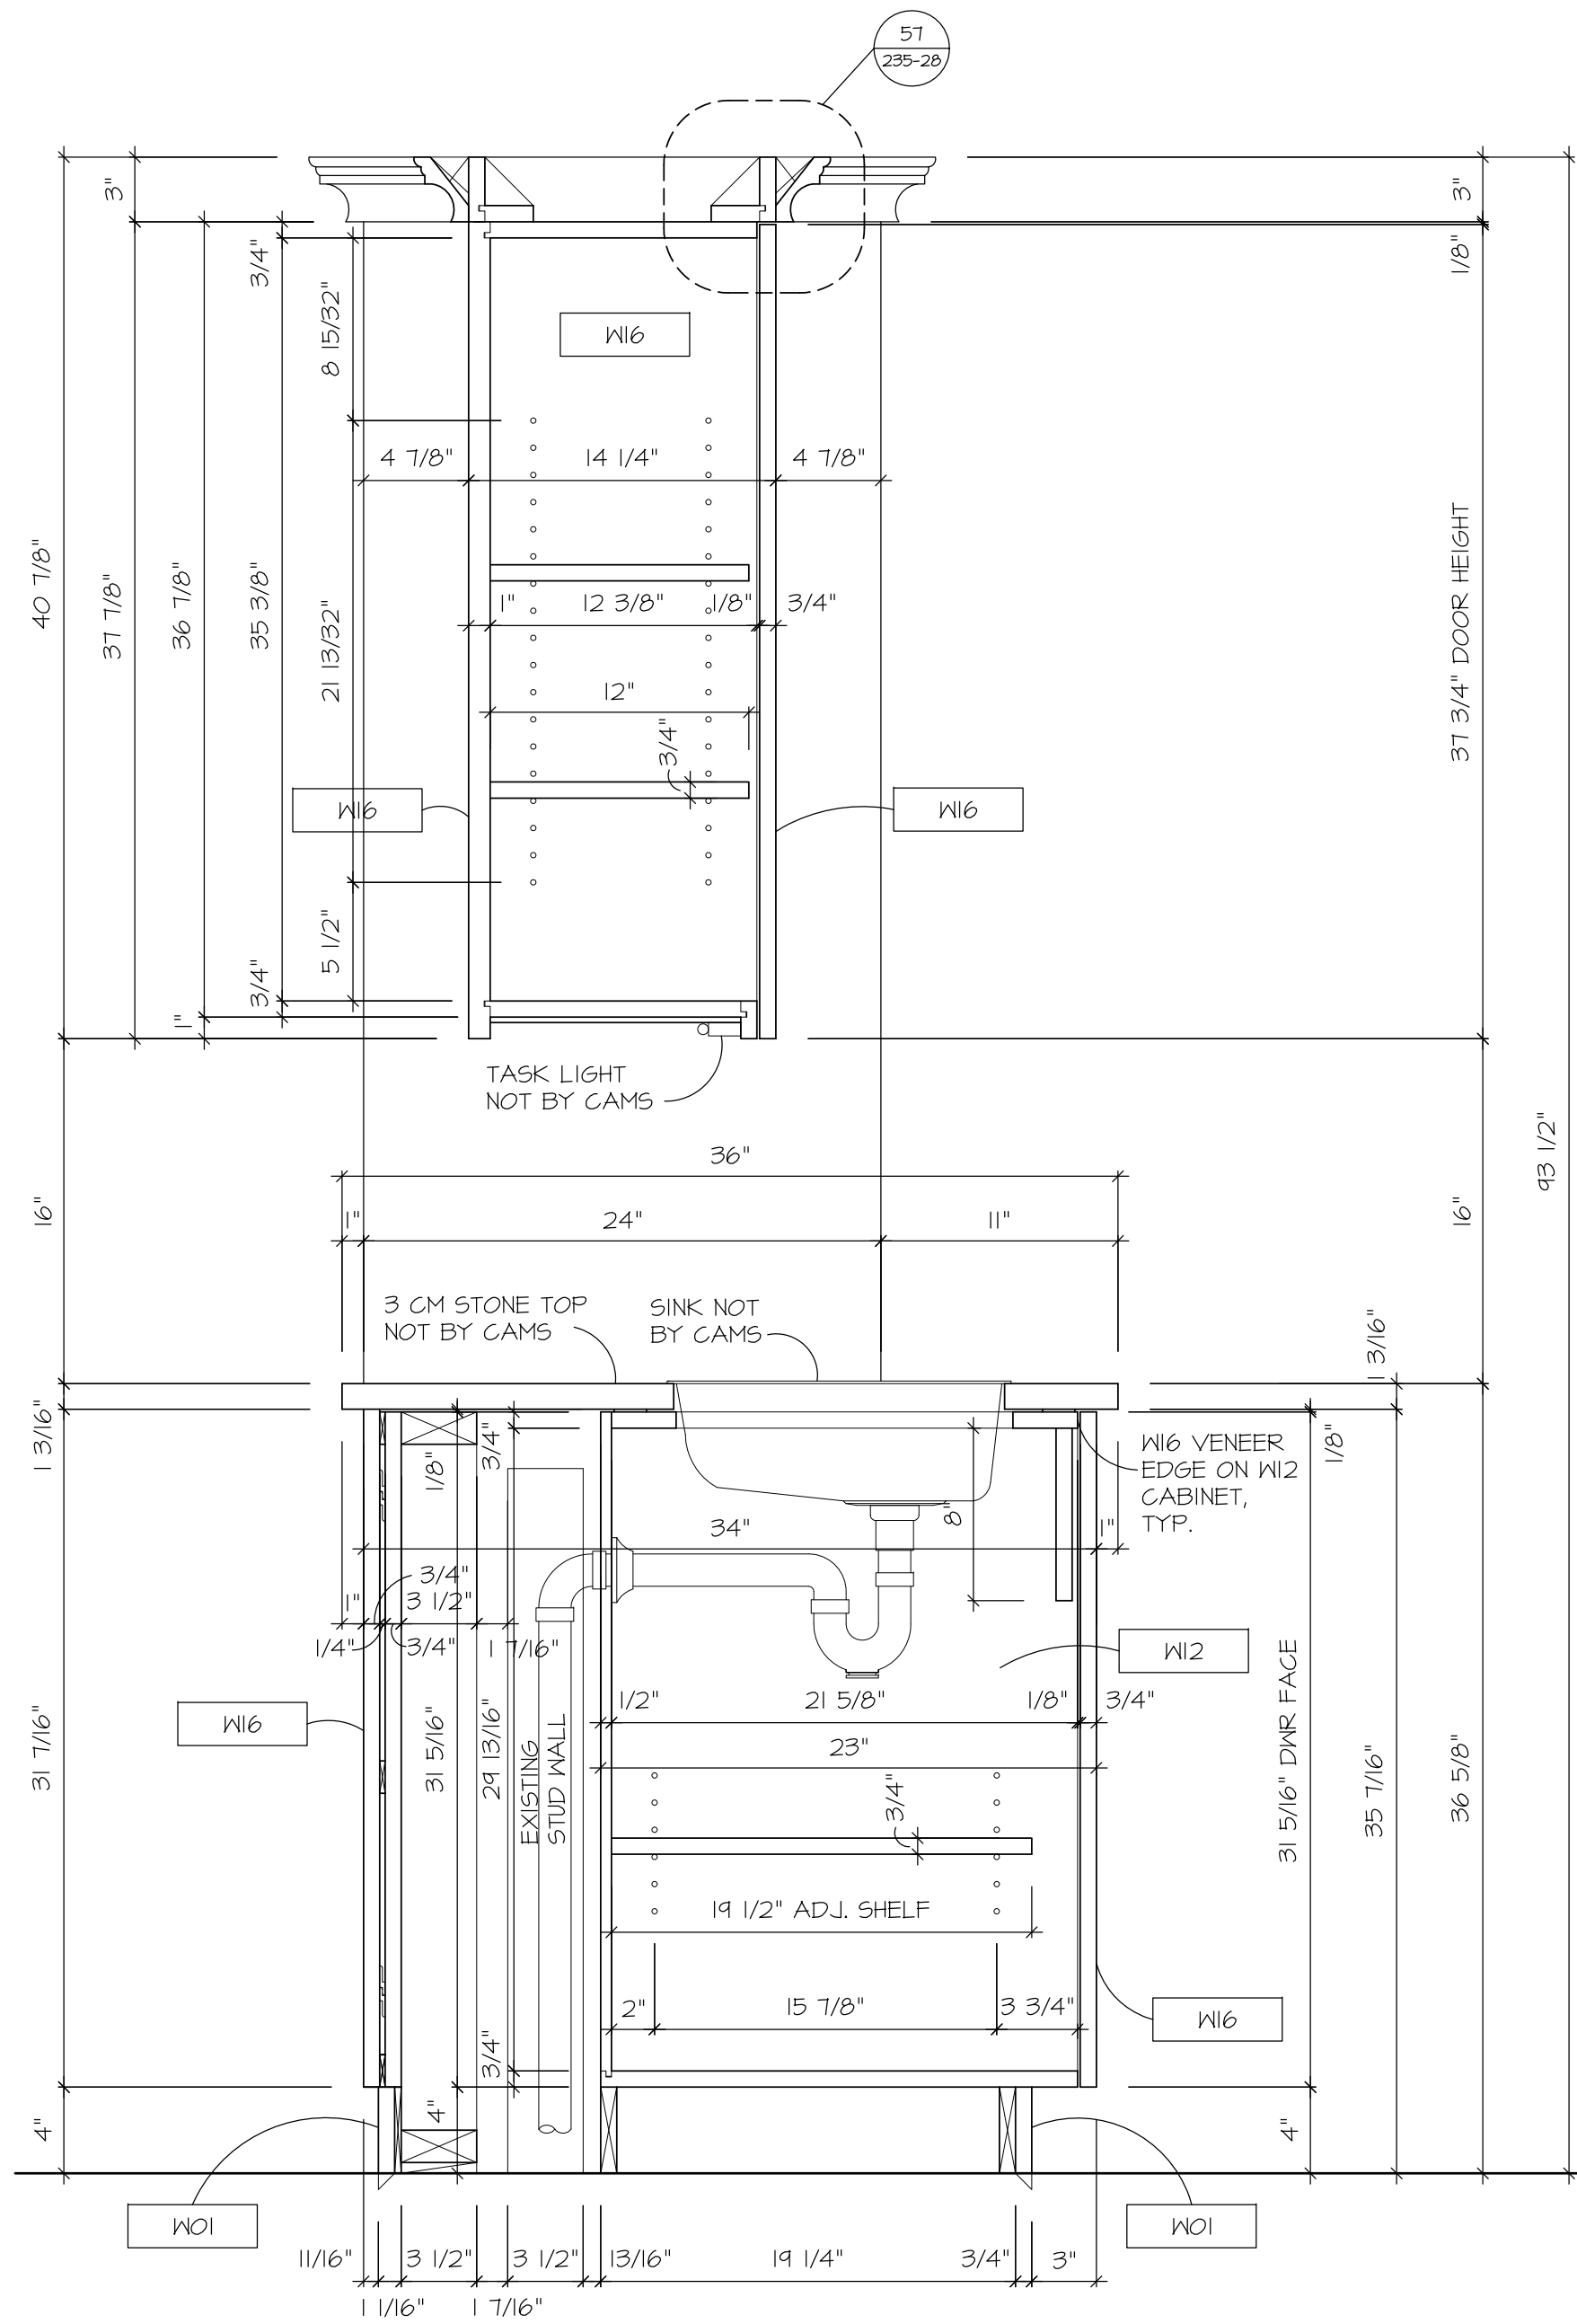





30
235-21
VERTICAL SECTION
1-1/2" = 1'-0"
ref.

NOT
USED

31
235-21
VERTICAL SECTION
1-1/2" = 1'-0"
ref.

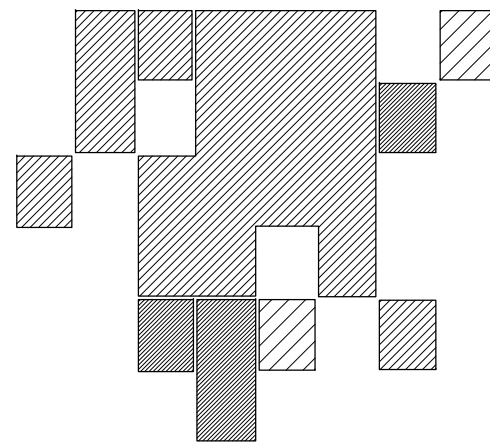

REVISIONS	
2	PER FIELD DIMENSIONS 03/18/11 NH
DRAWN BY gdomingo	
DATE 11/06/08	SCALE AS NOTED
AREA SECTION- KITCHEN 235 AND PANTRY 231	
JOB NO. 609	
SHEET NO. 235-21	

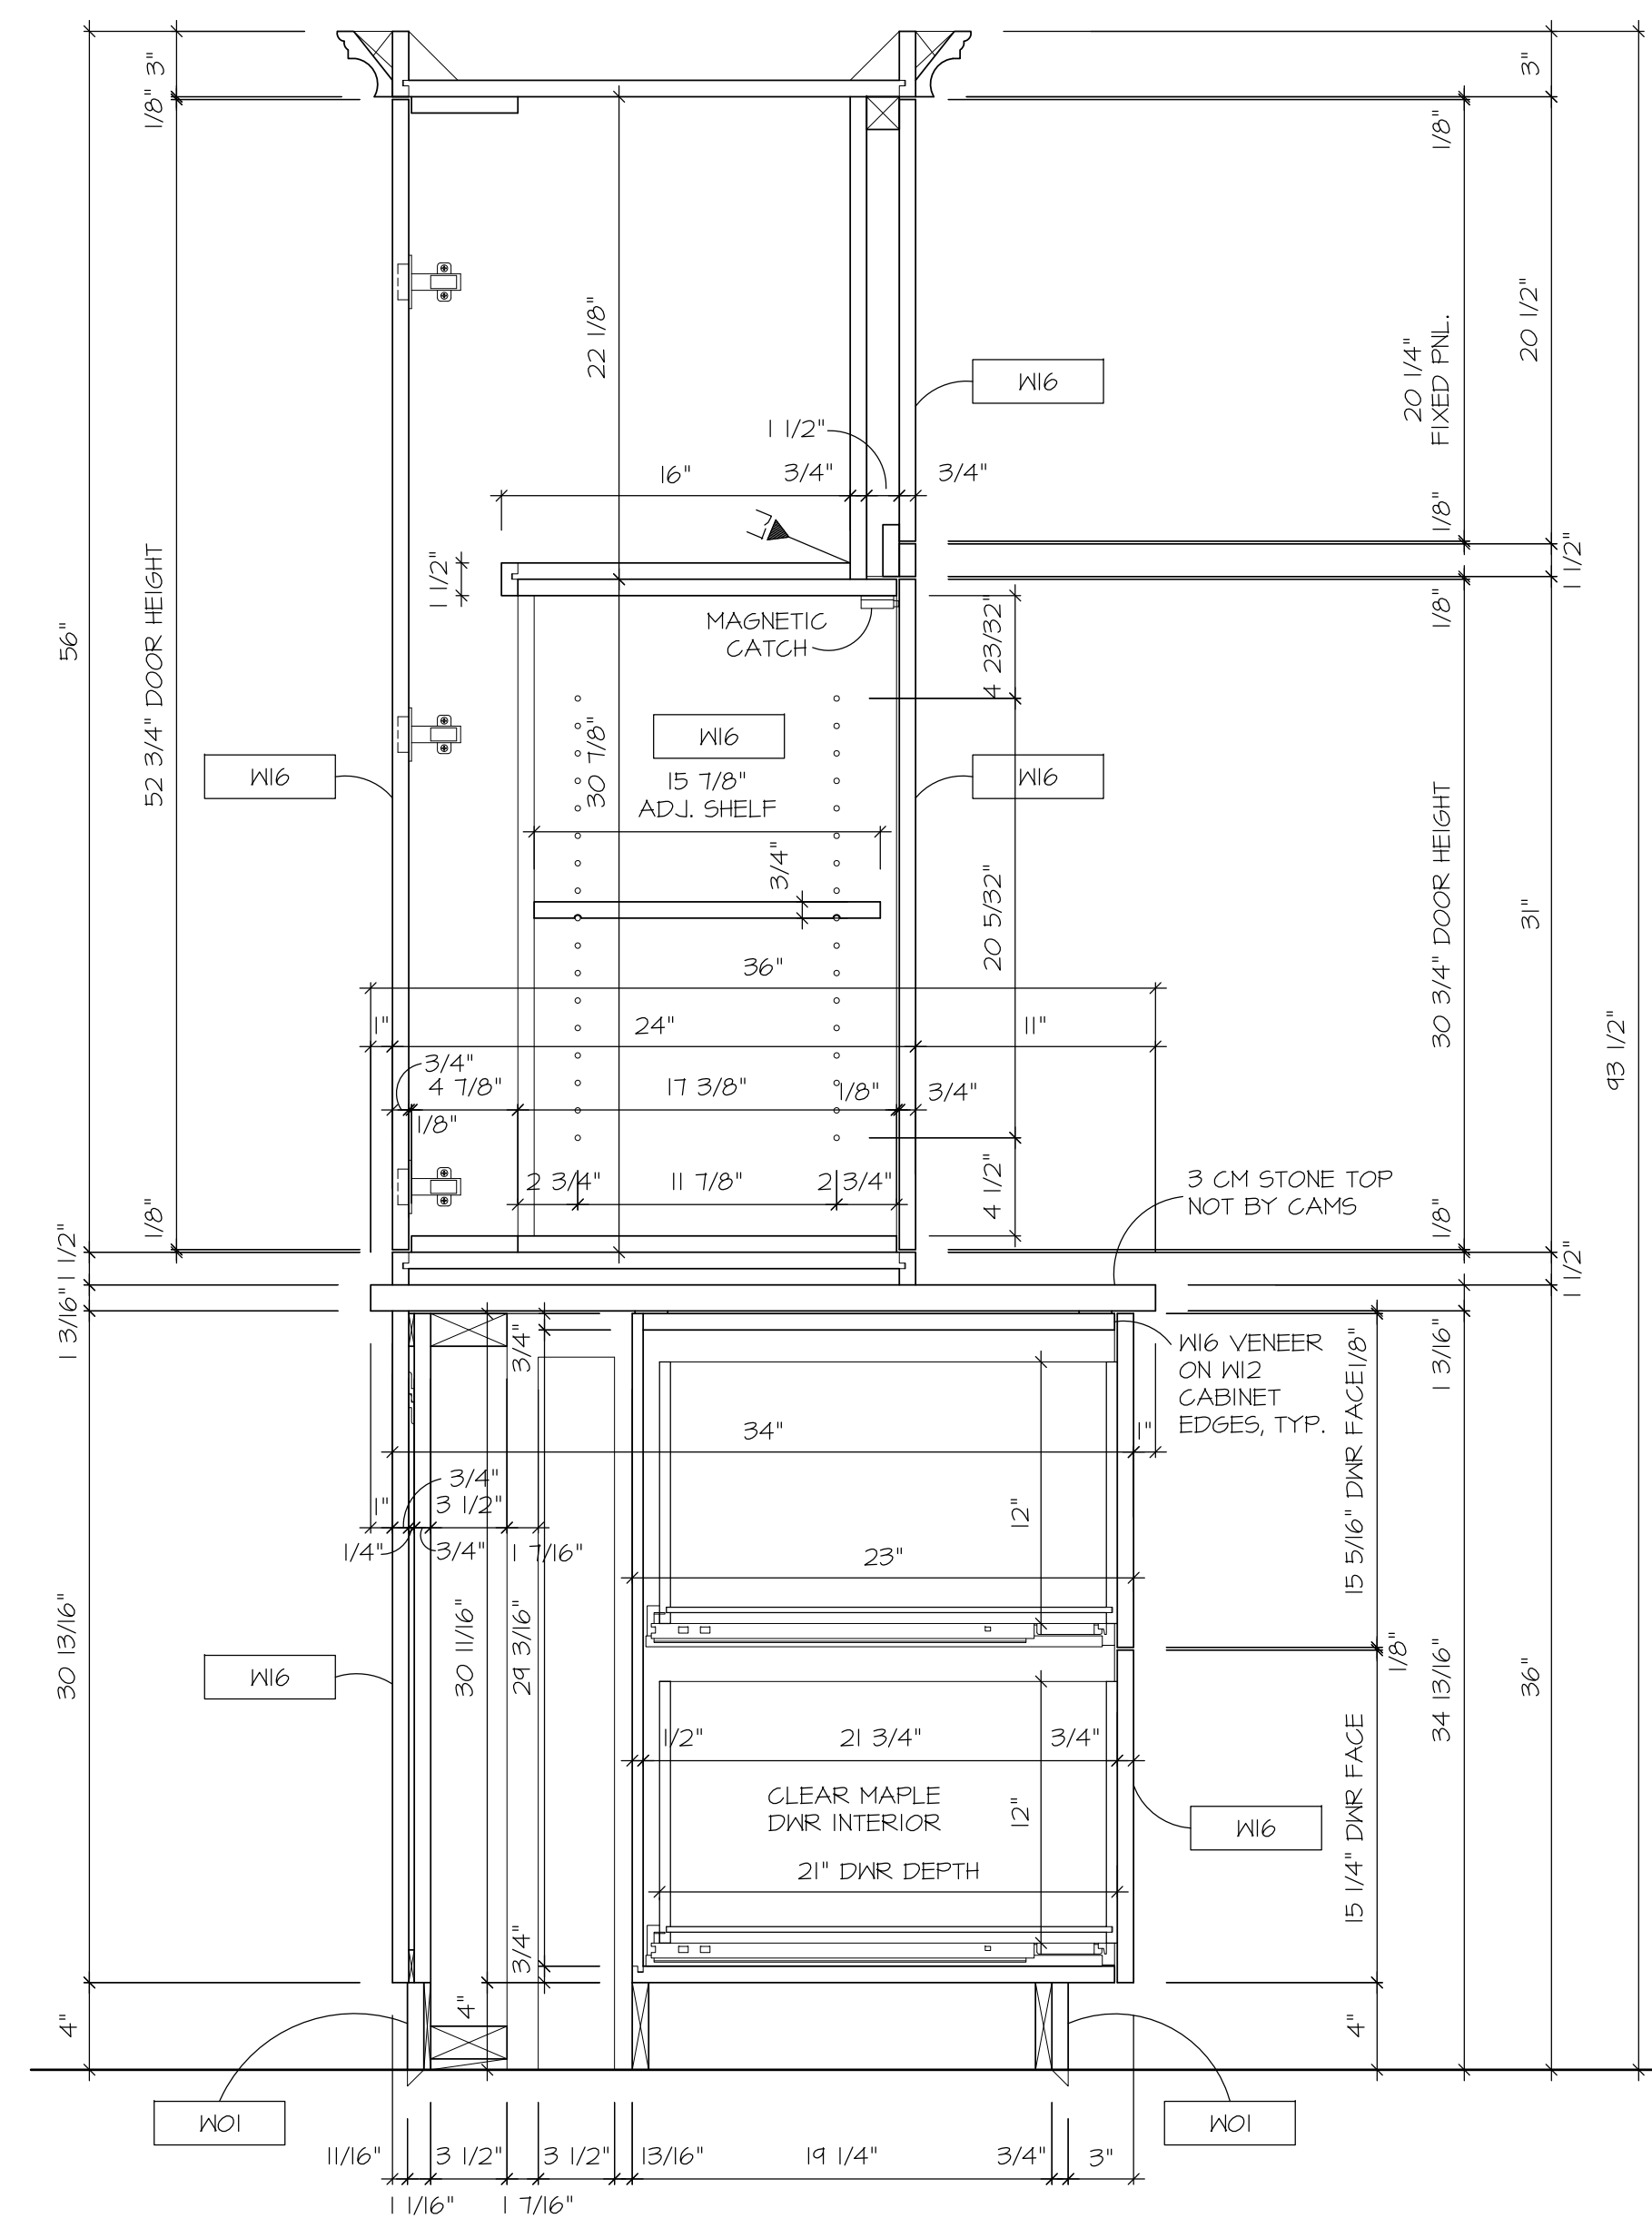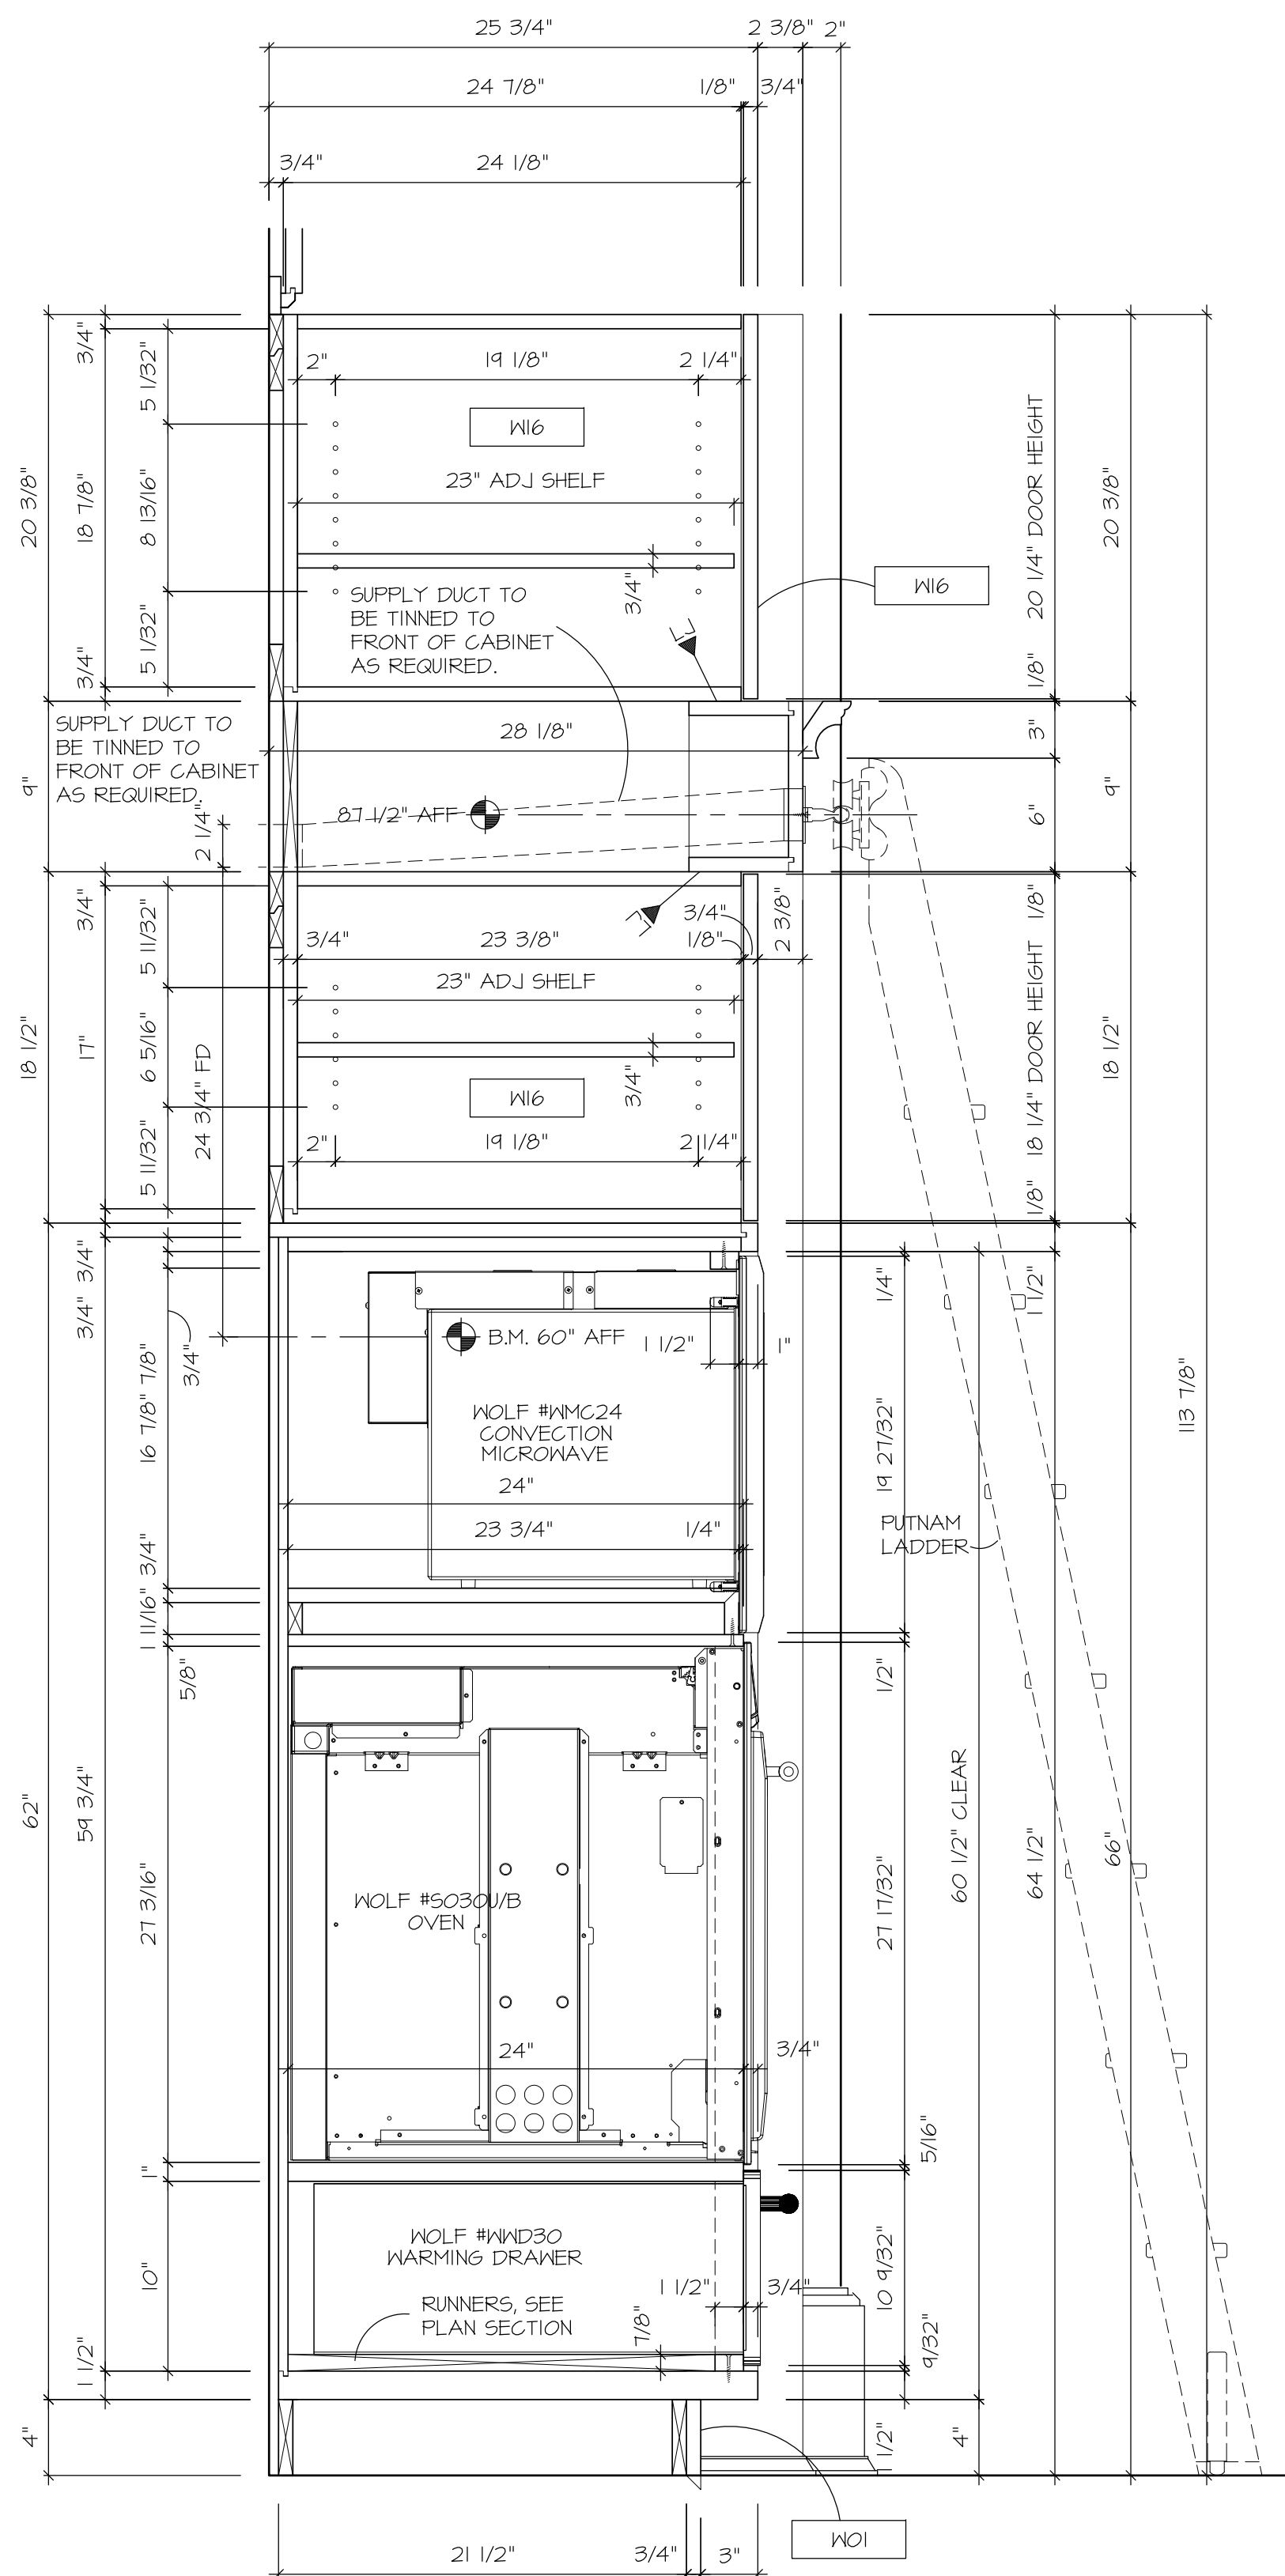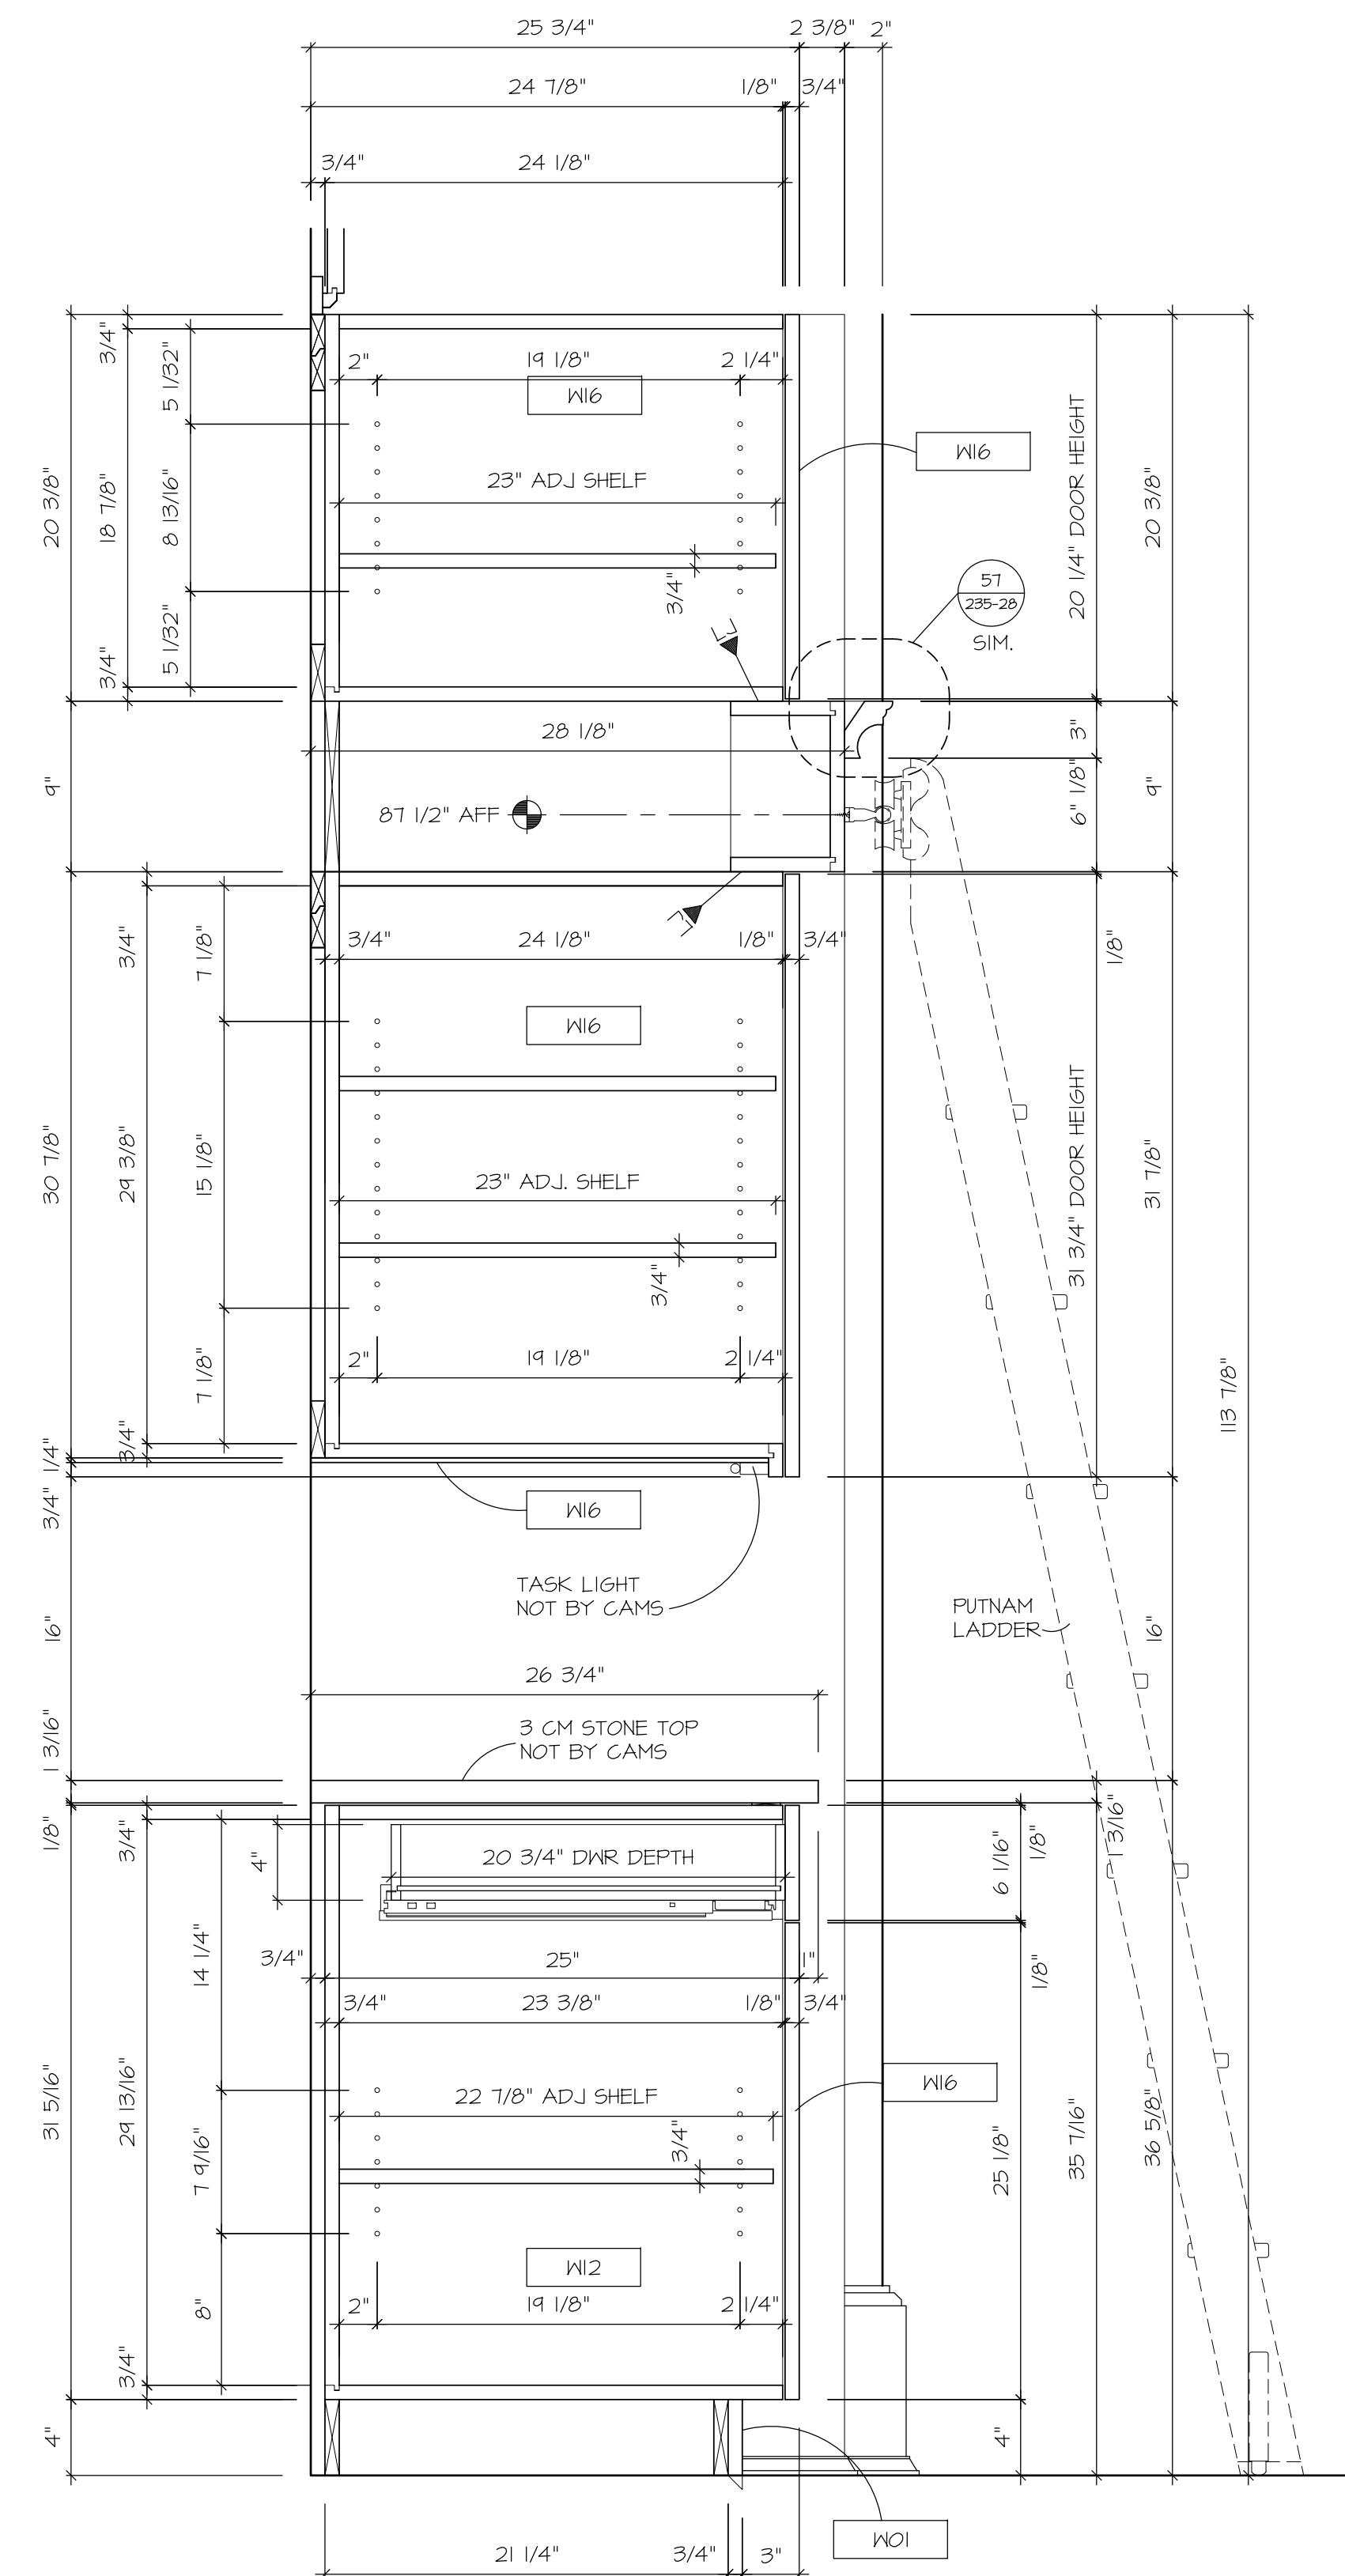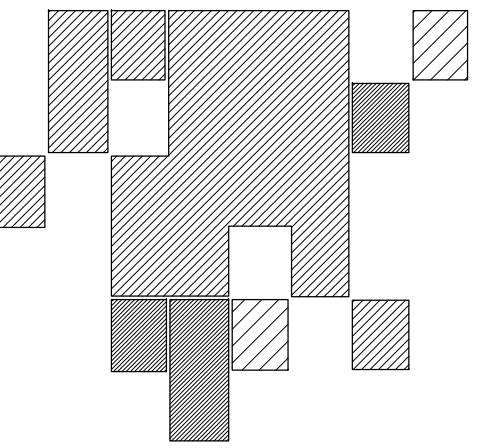REVISIONS

2 PER FIELD DIMENSIONS
03/18/11 NH

RAWN BY

gdomingo





DATE	SCALE
11/06/08	AS NOTED

SECTION- KITCHEN 235
AND PANTRY 237


DB NO. 609

SHEET NO.

235-22

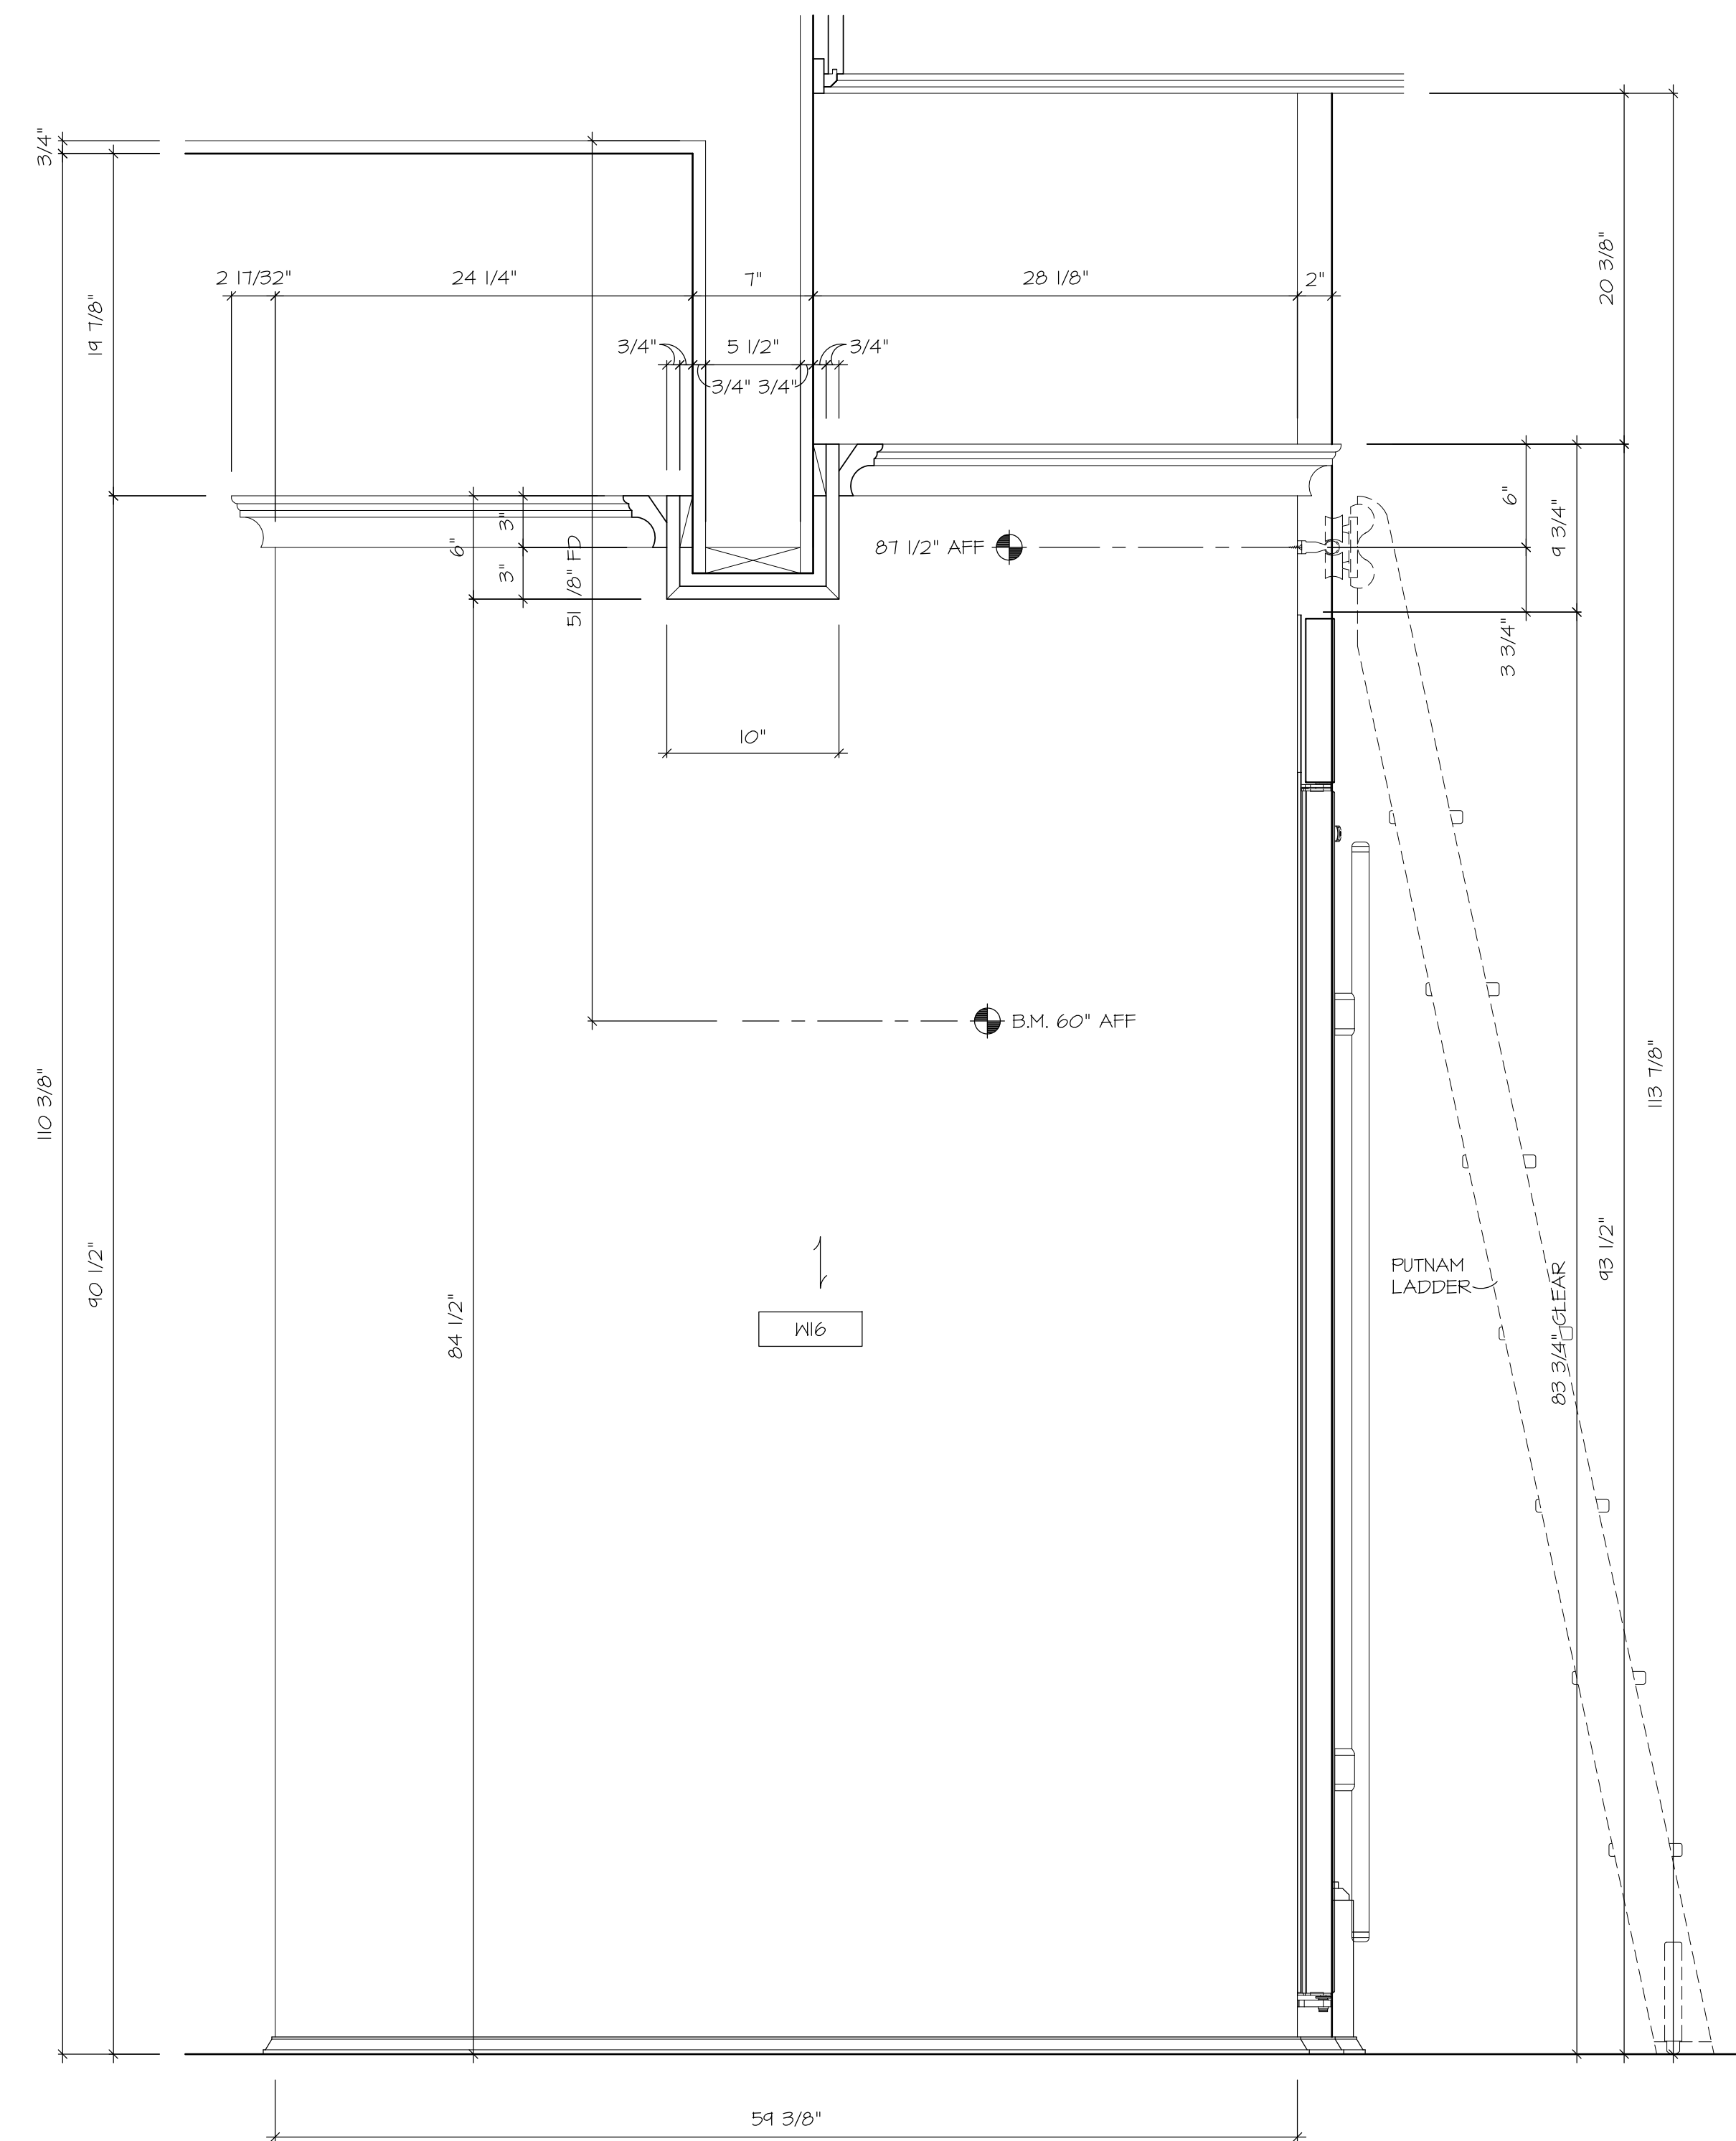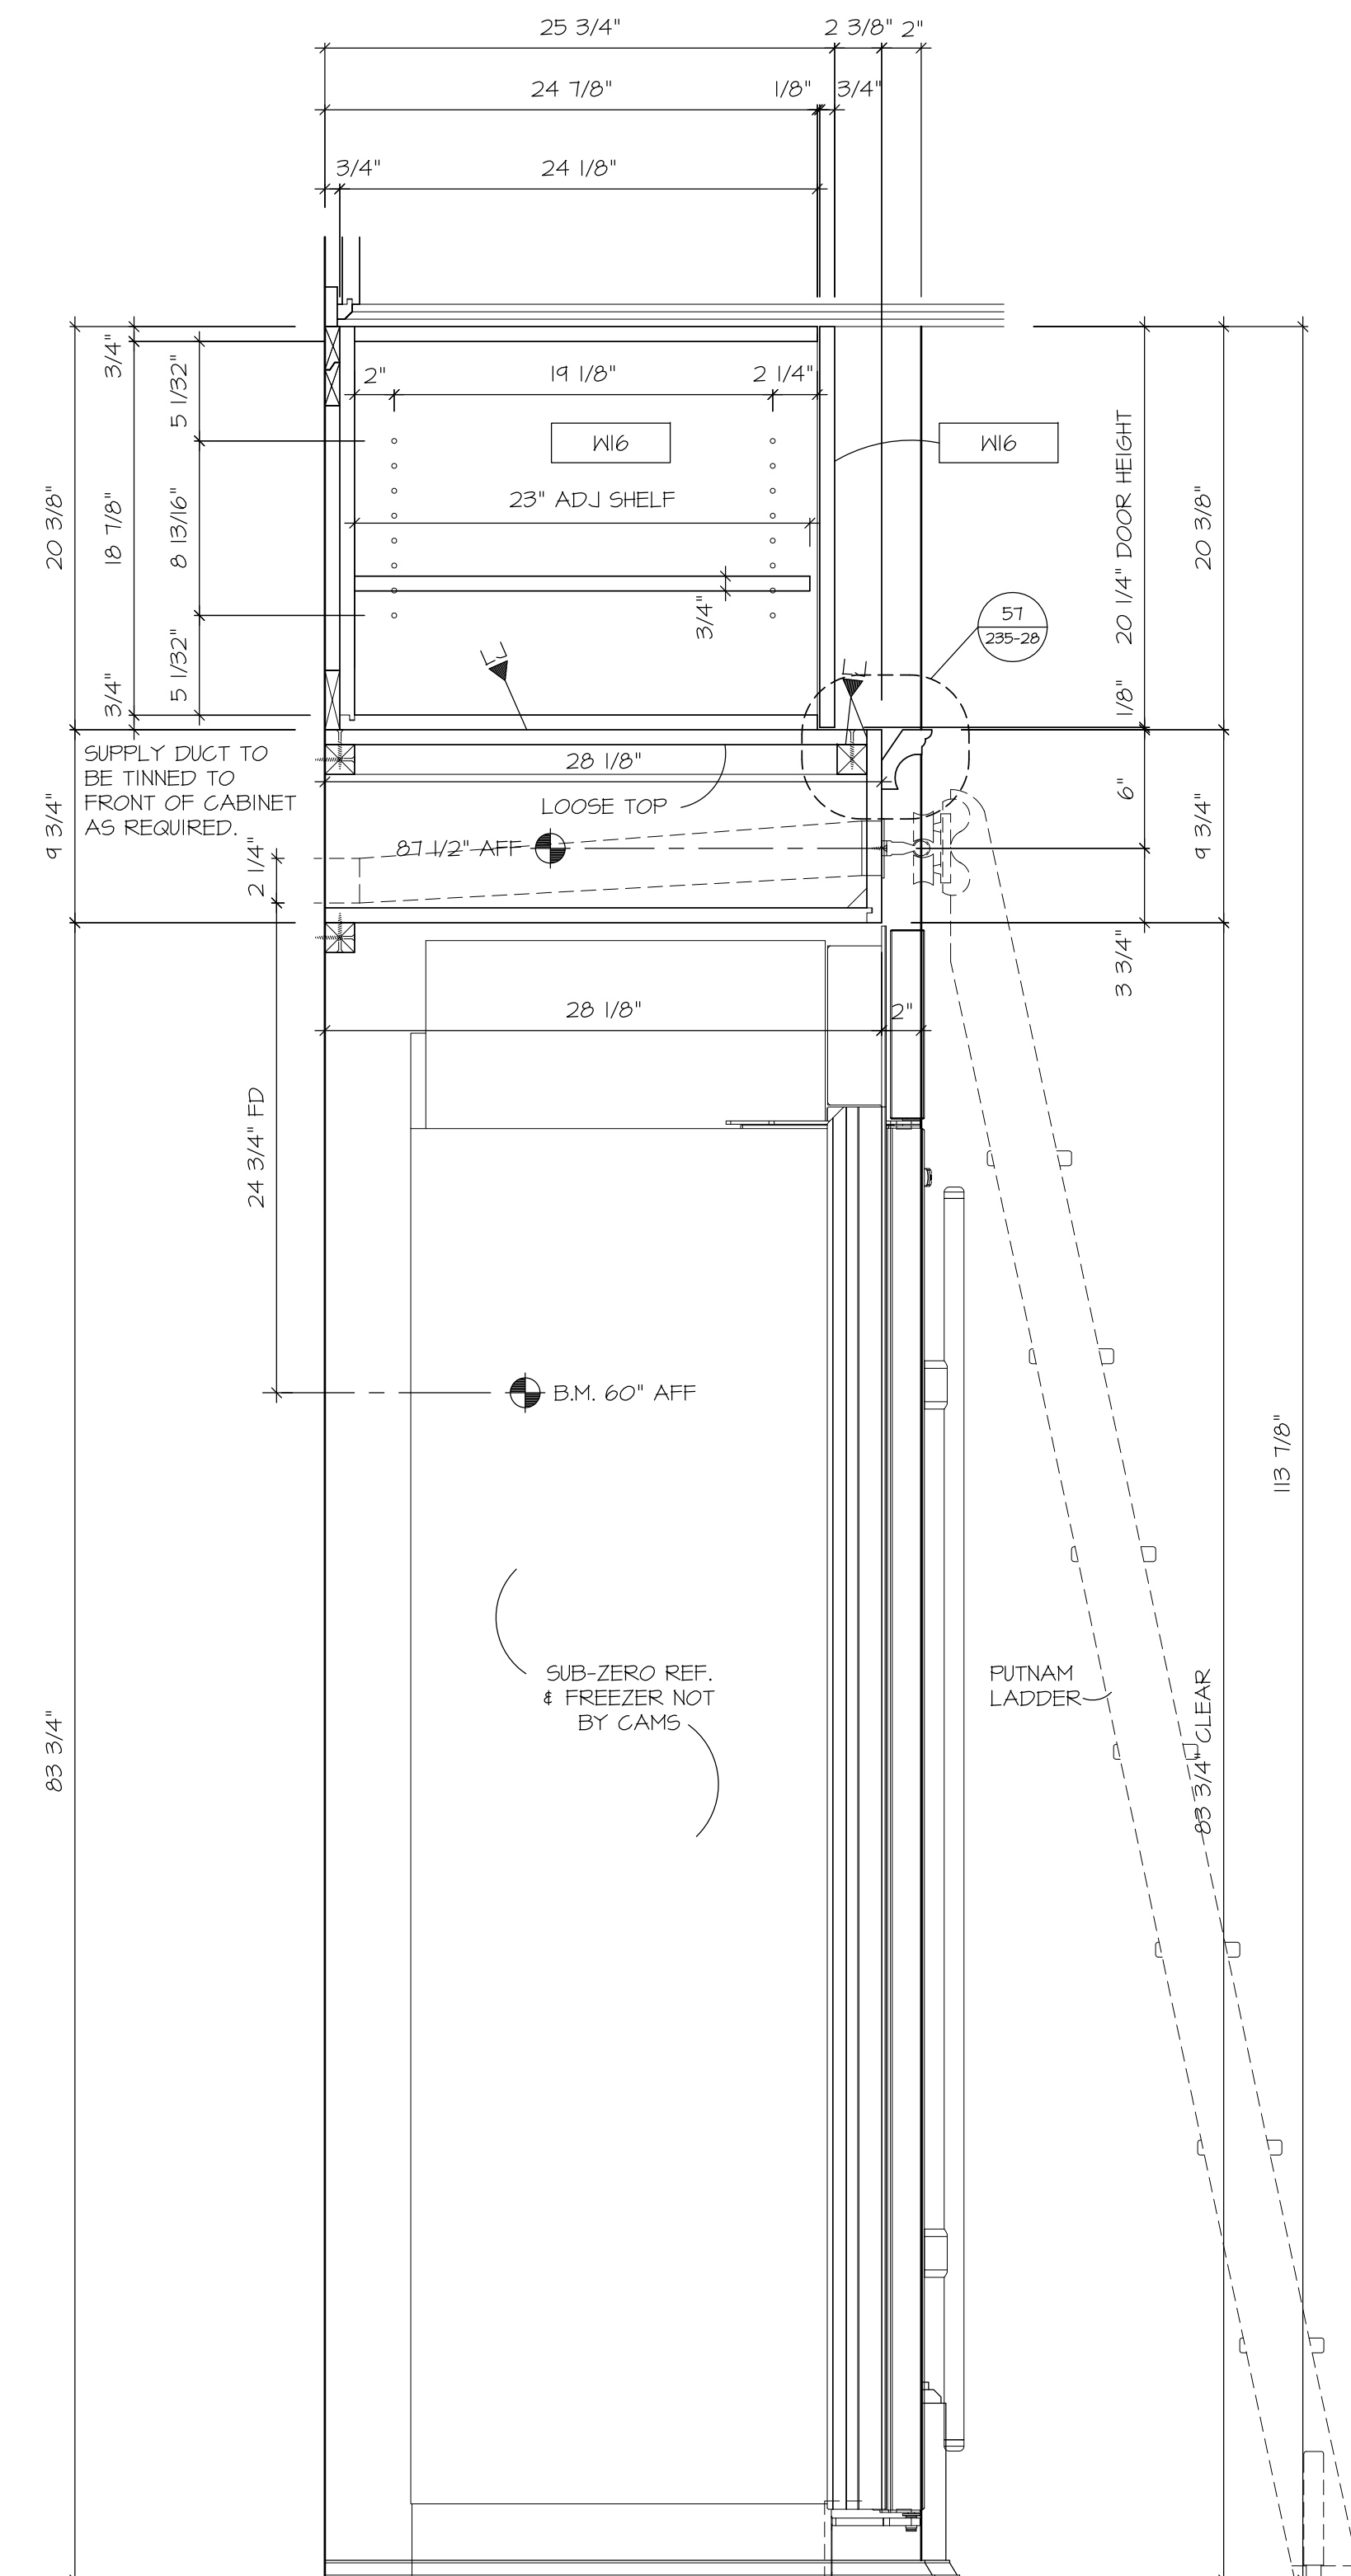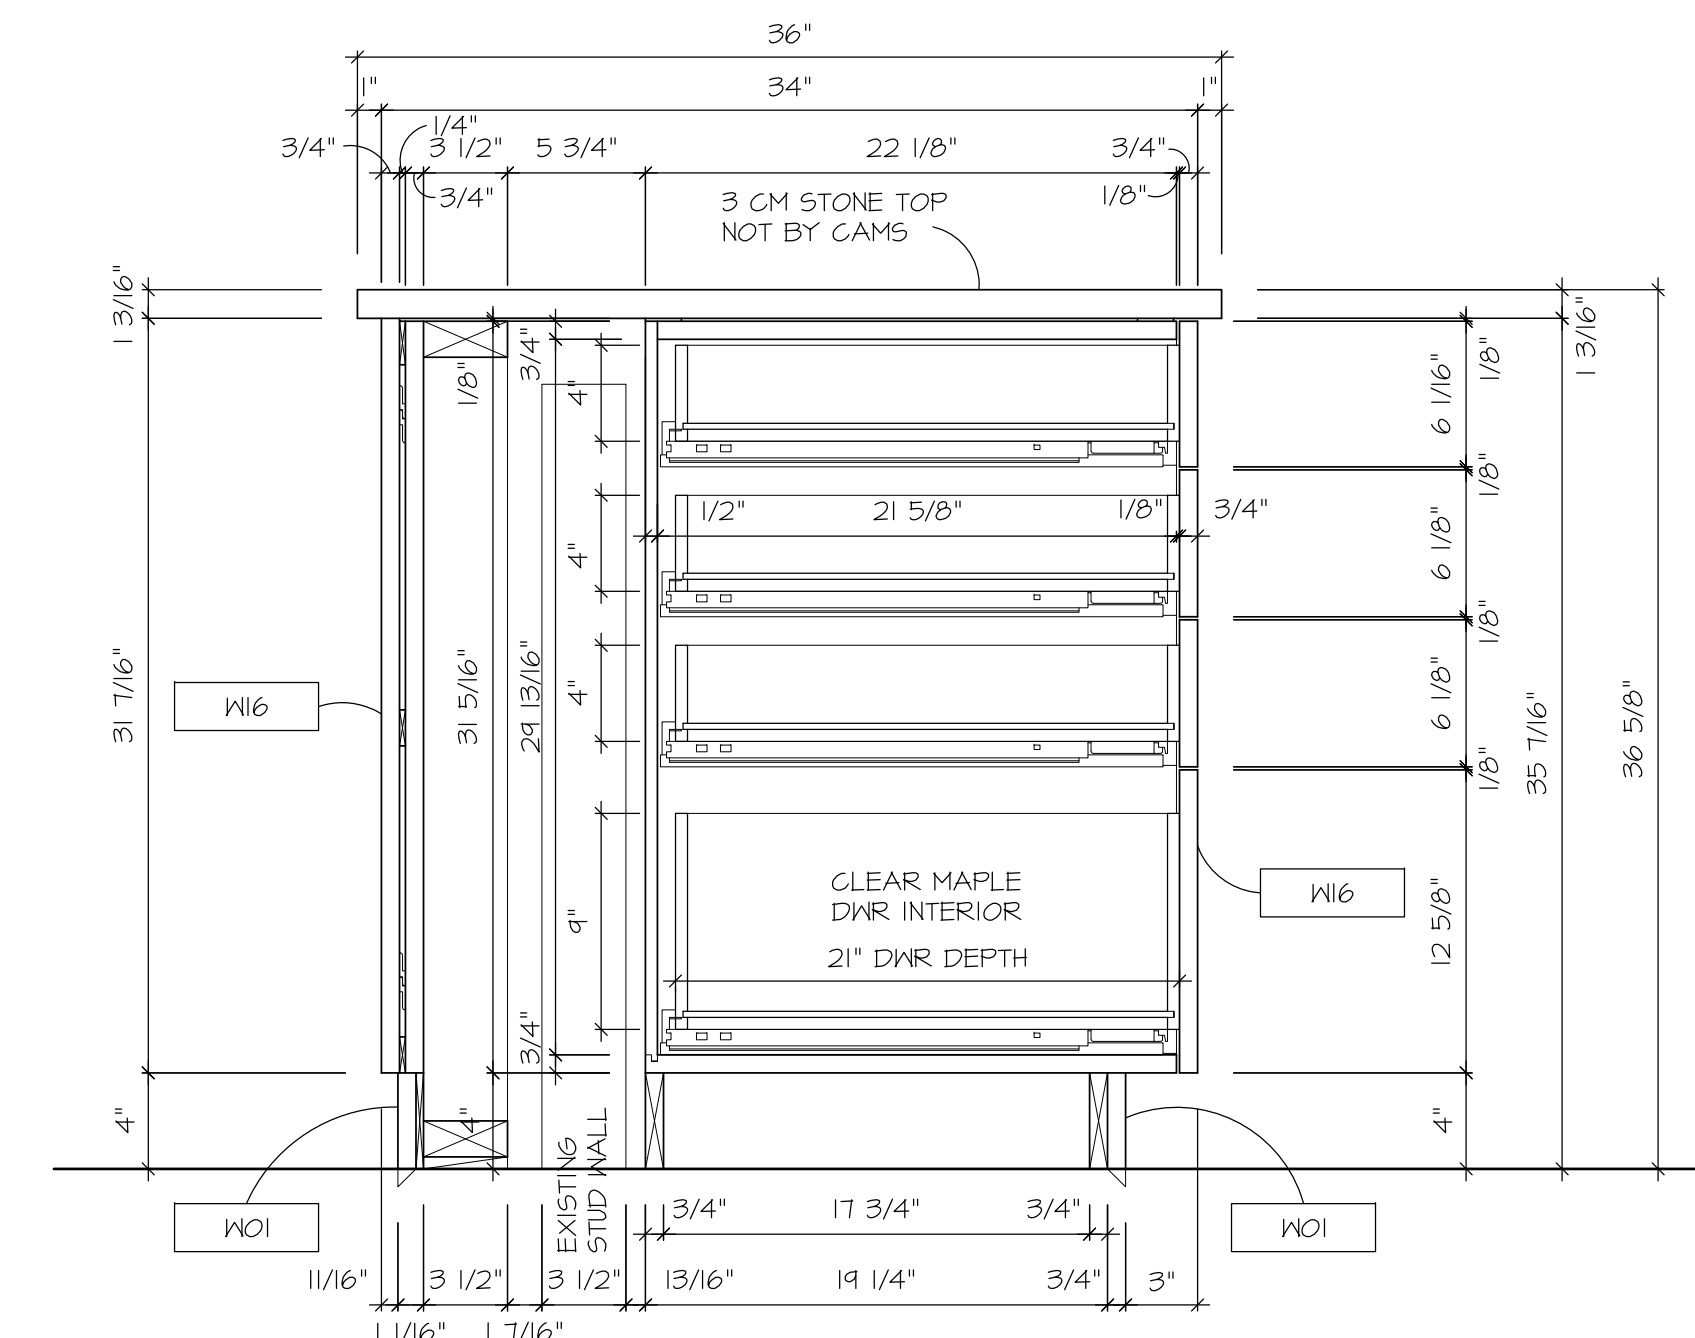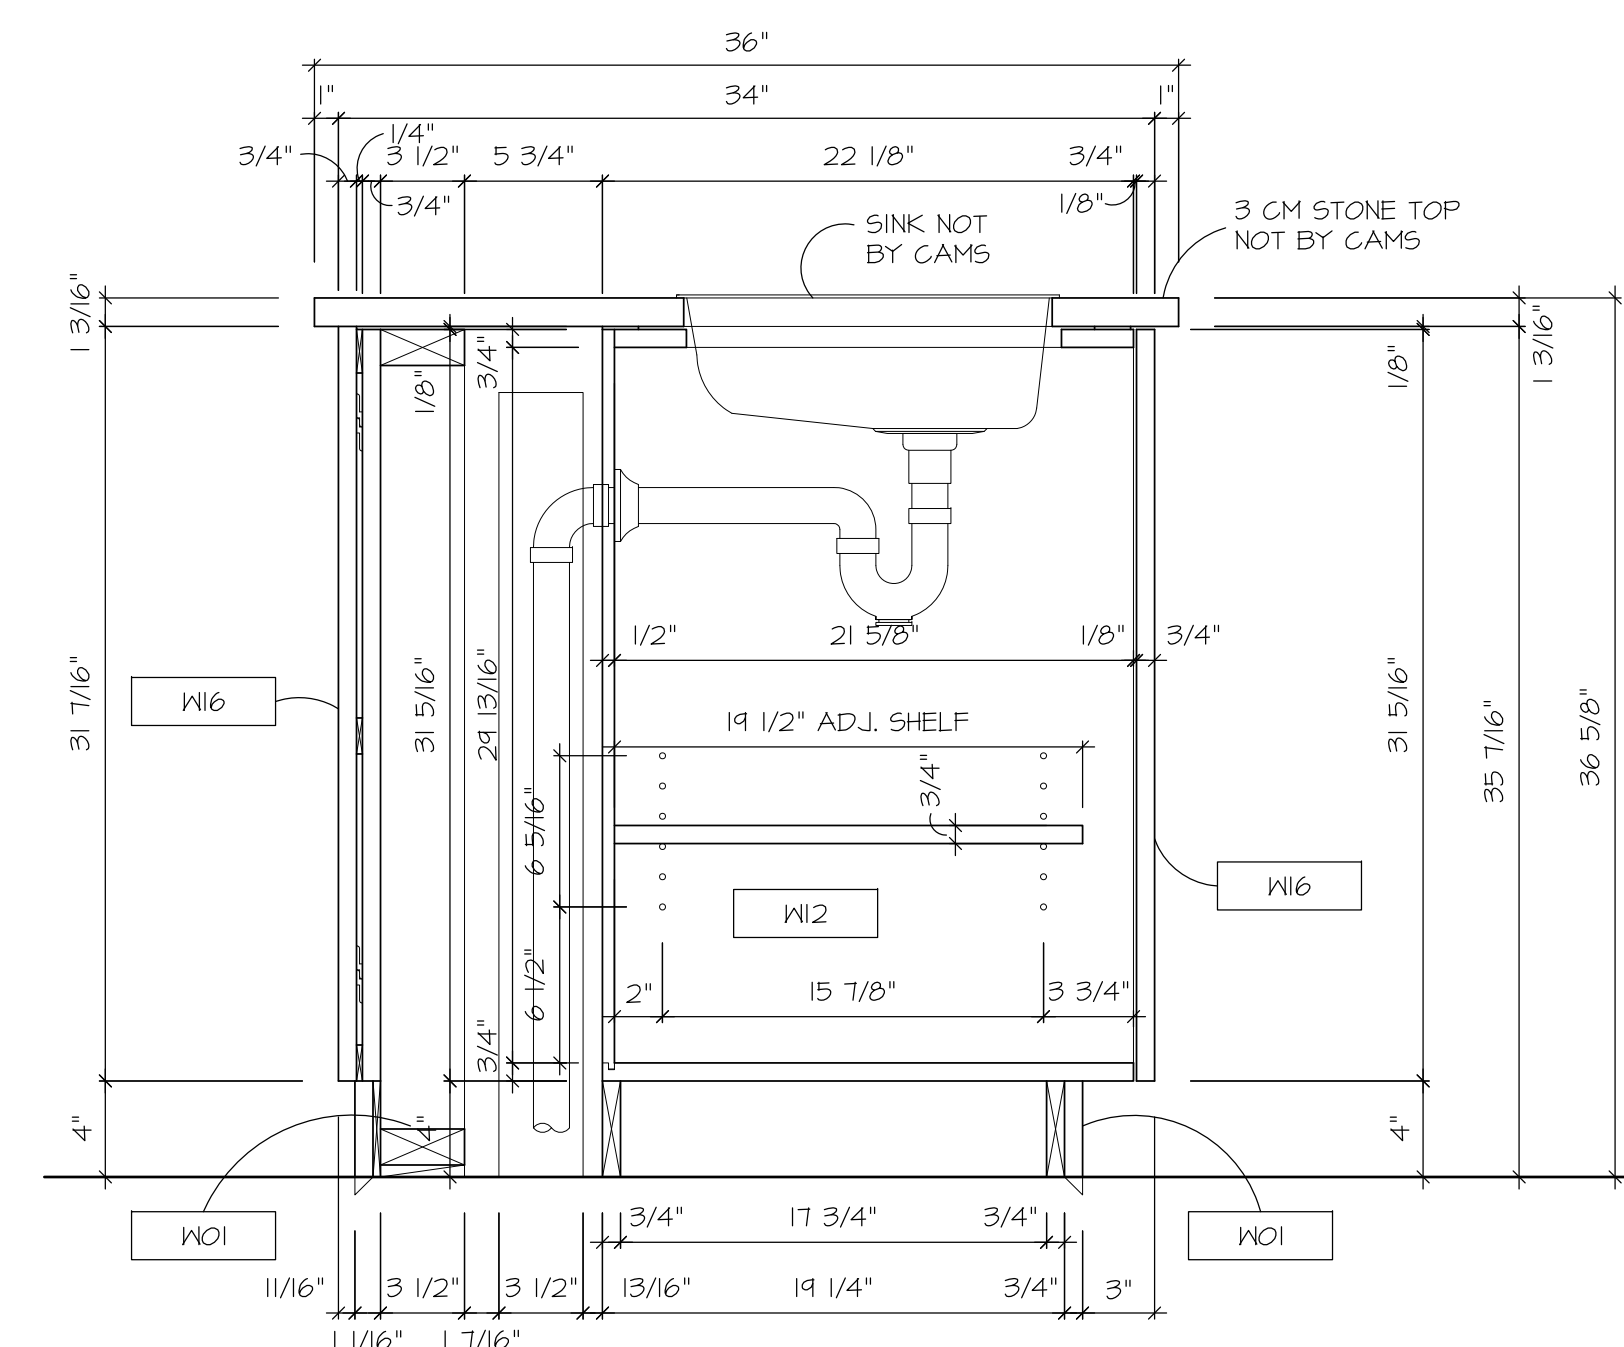

**Colorado
Architectural
Millwork
Supply, Inc.**

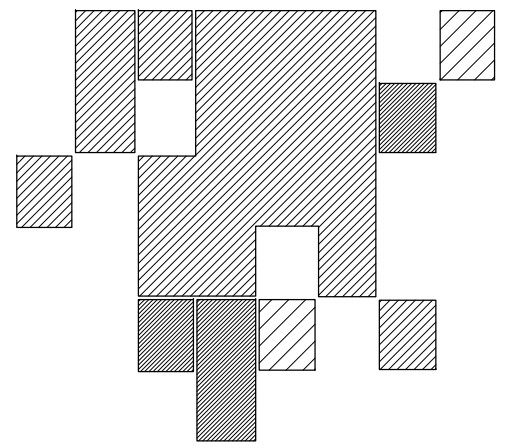


C.A.M.S.
163 Talamine Court
Colorado Springs, Colorado 80907
Phone (719) 477-9941
Fax (719) 477-9955




THOMPSON RES.
Snowmass Village, CO


REVISIONS	
2 PER FIELD DIMENSIONS 03/18/11 NH	
DRAWN BY gdomingo	
DATE 11/06/08	SCALE AS NOTED
AREA	
SECTION- KITCHEN 235 AND PANTRY 237	
JOB NO. 609	
SHEET NO. 235-23	

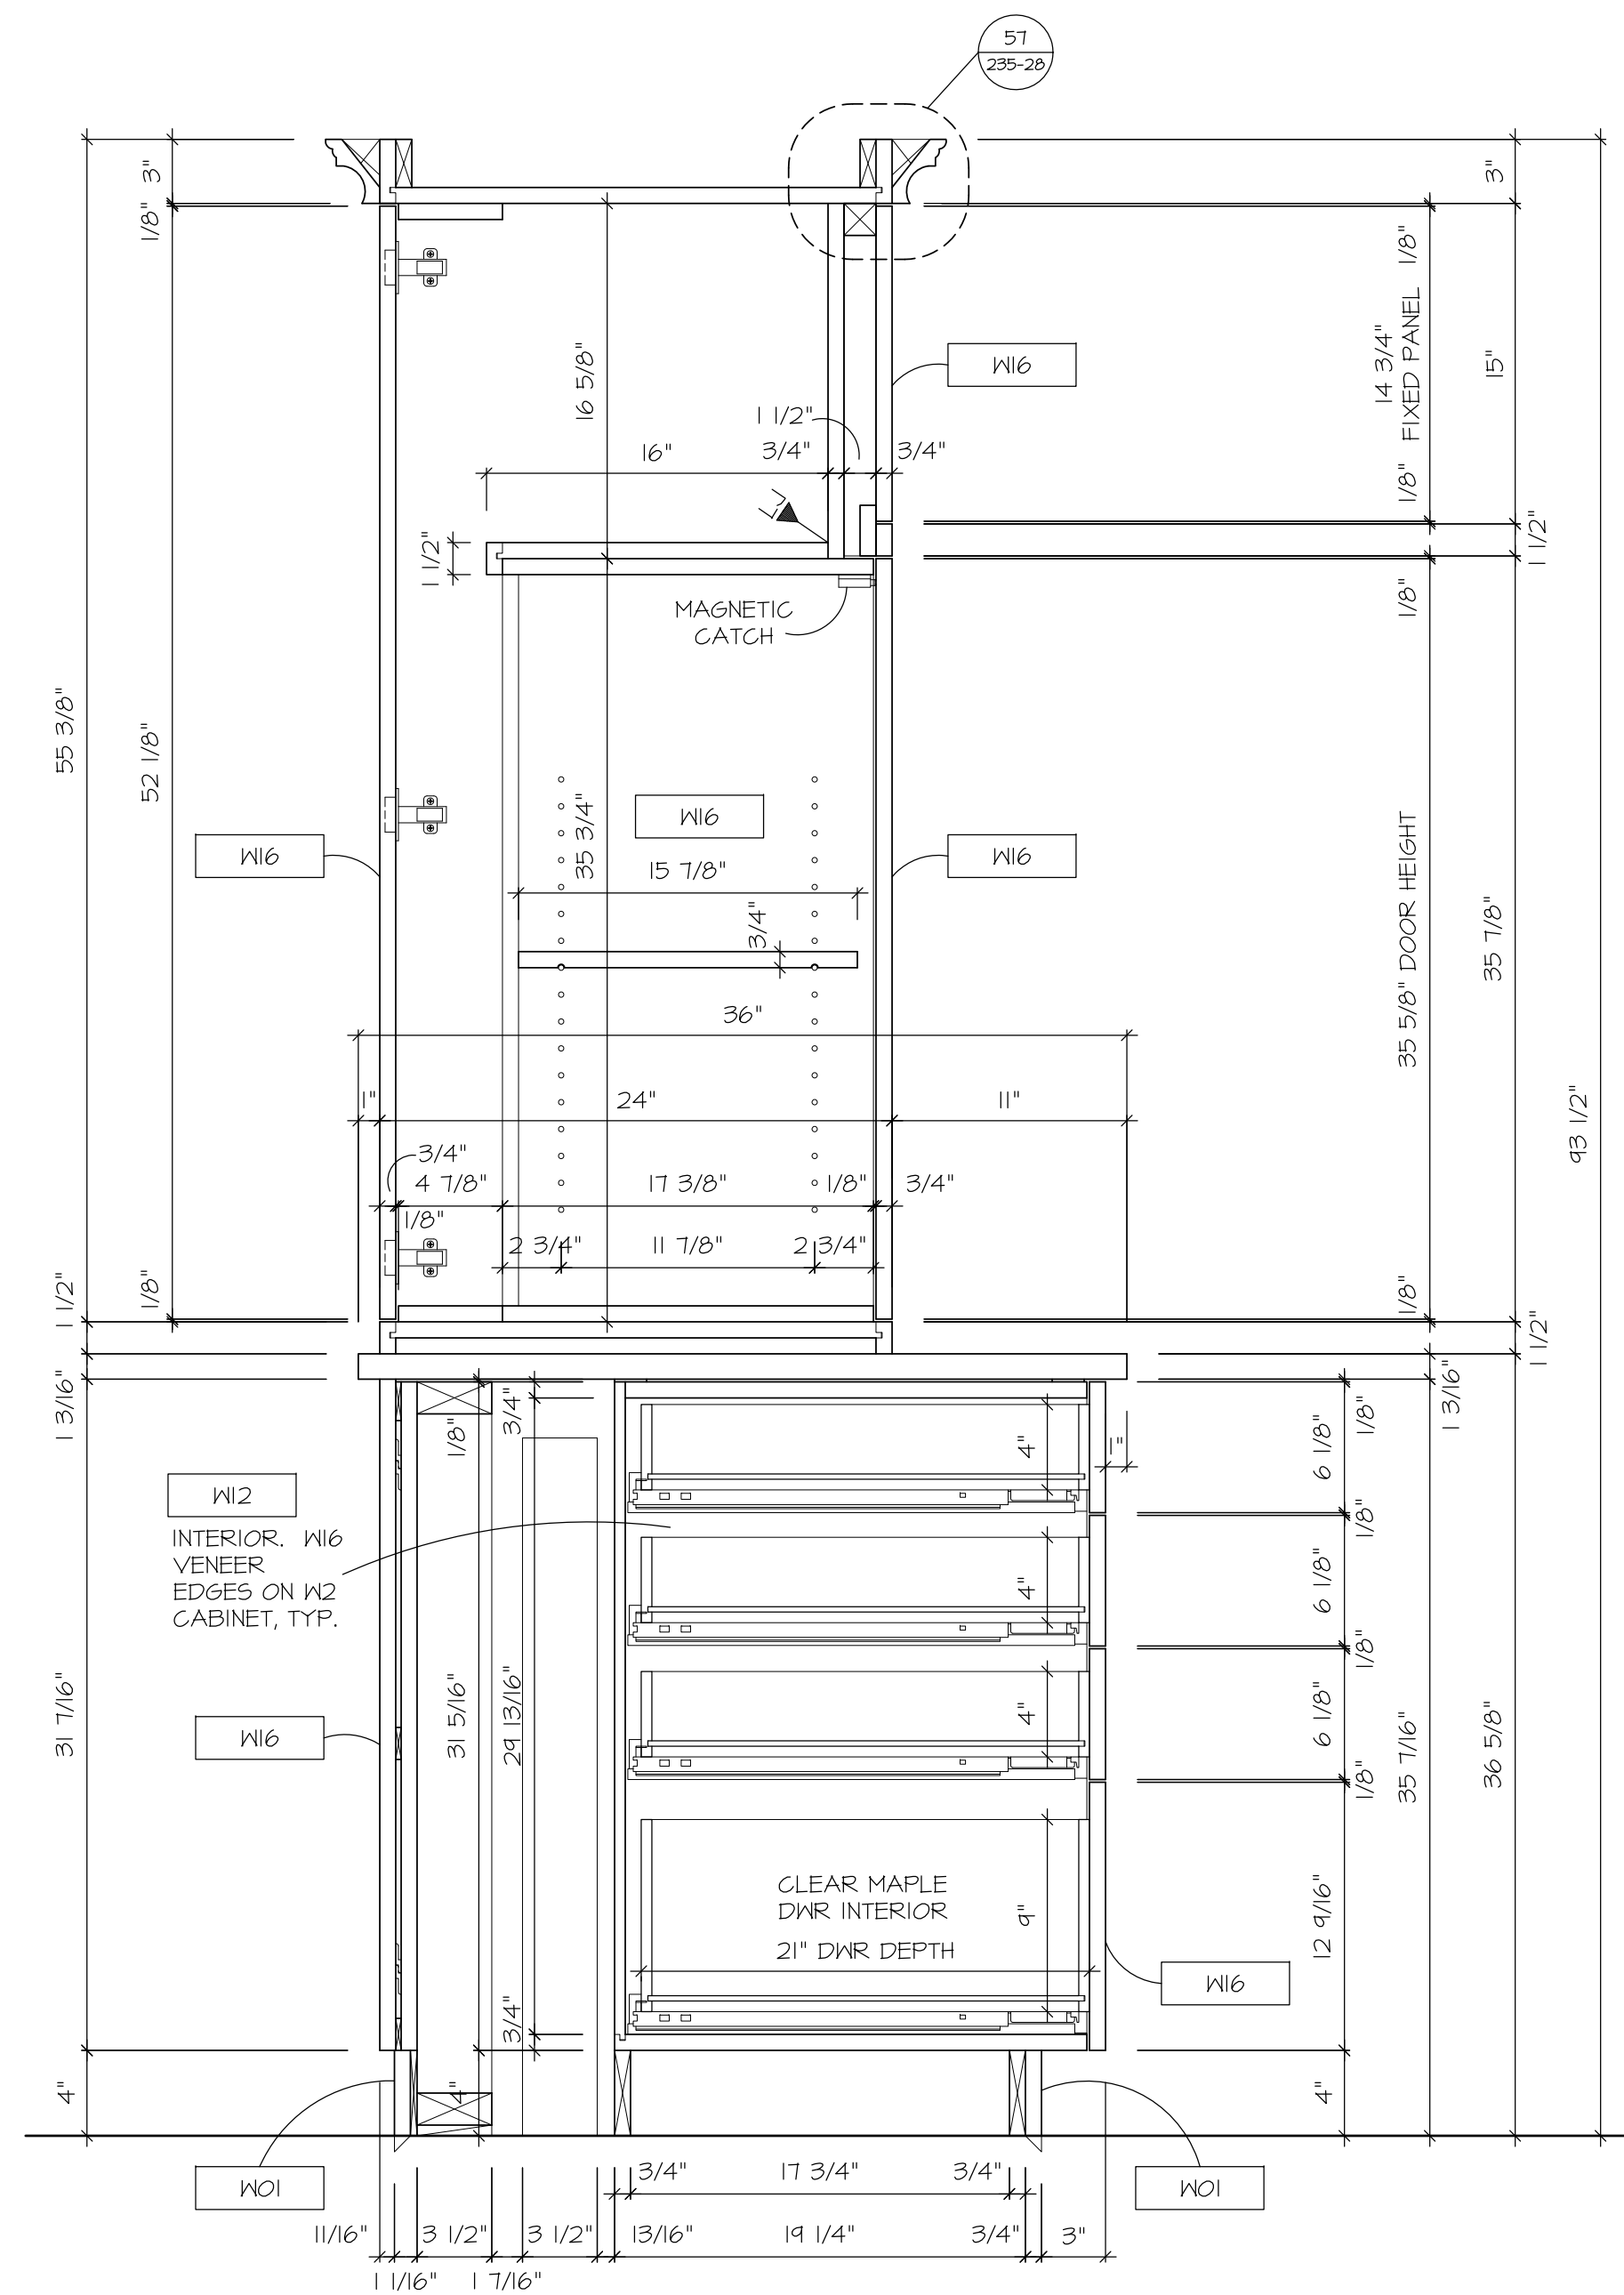


38 VERTICAL SECTION
235-24 1-1/2" = 1'-0" ref.

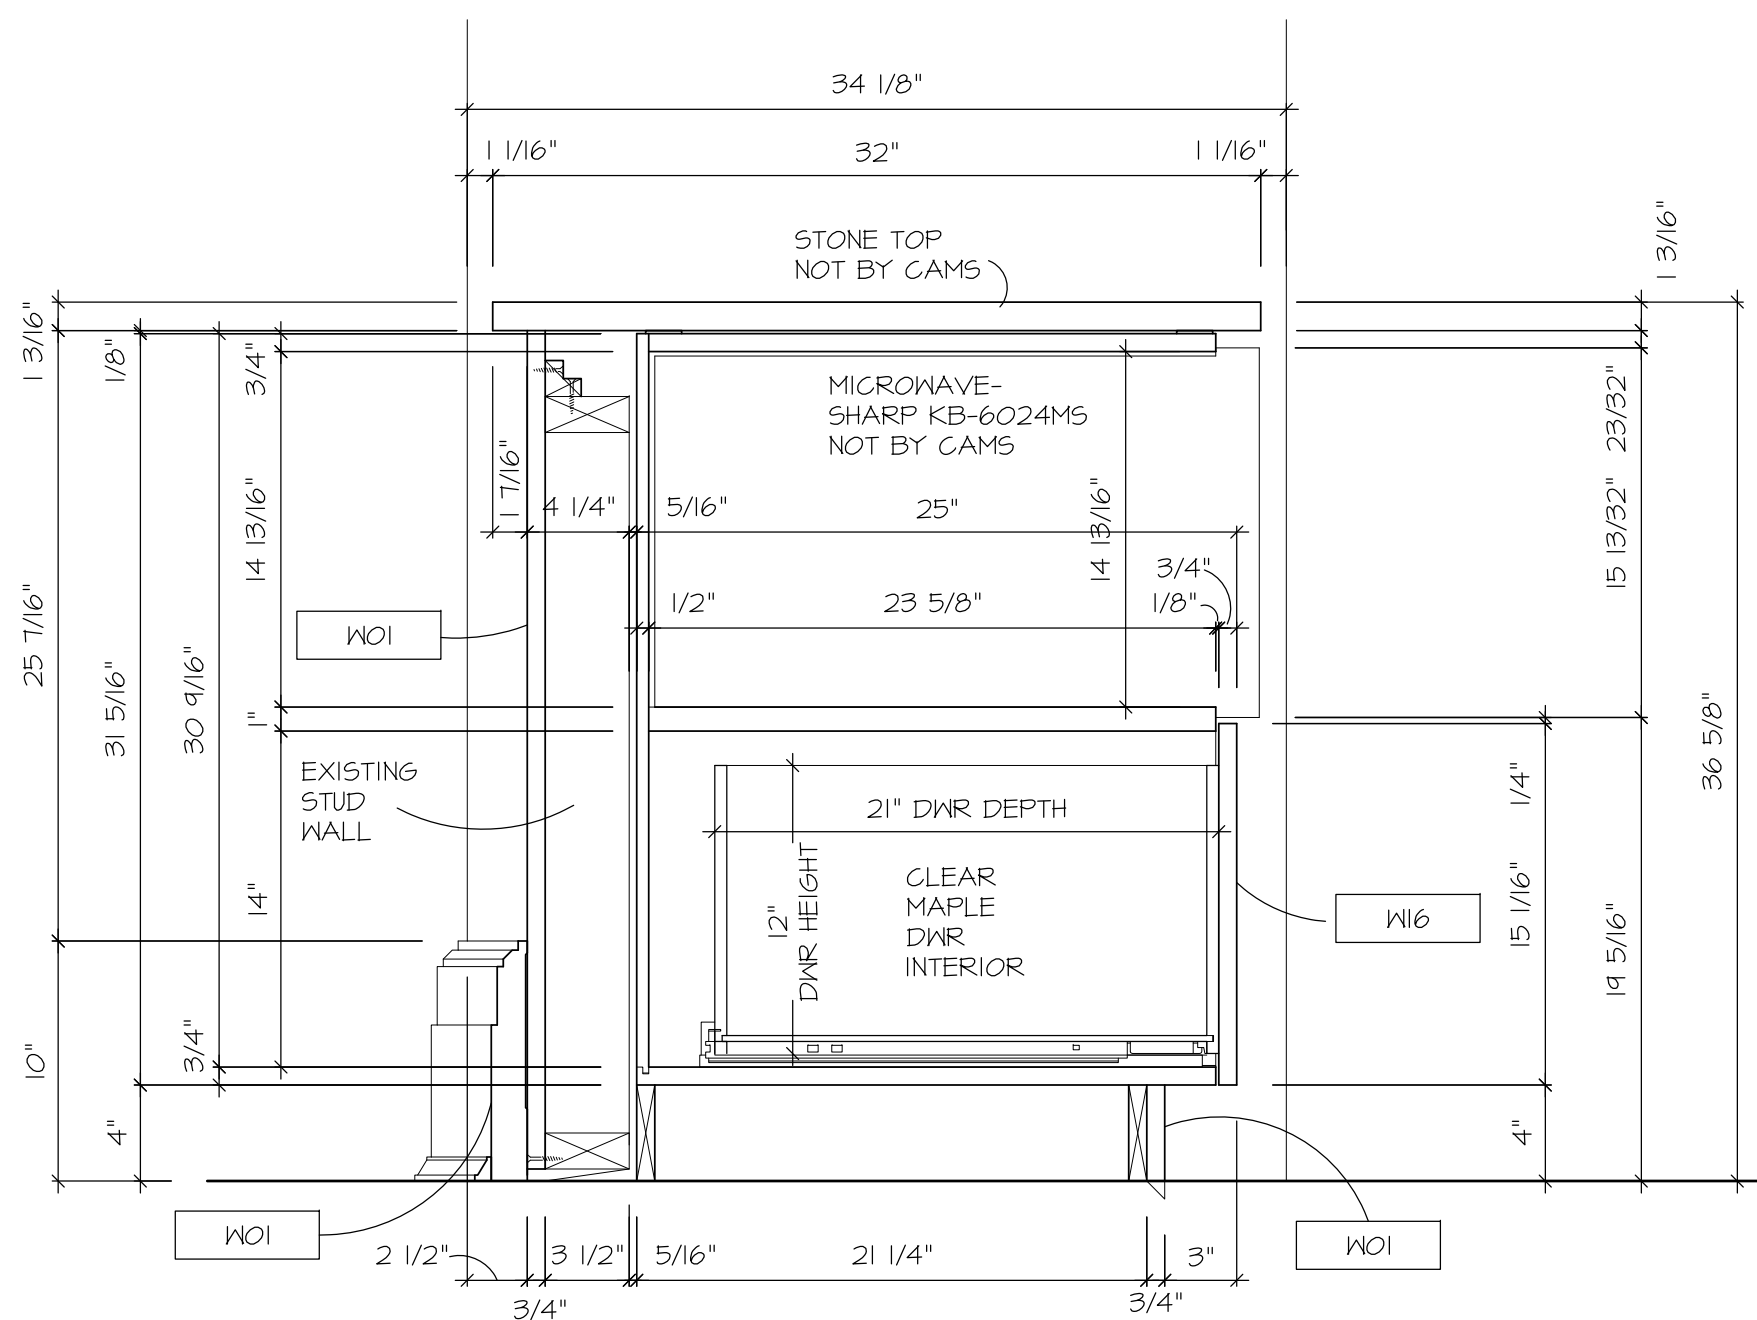


39 VERTICAL SECTION
235-24 1-1/2" = 1'-0" ref.

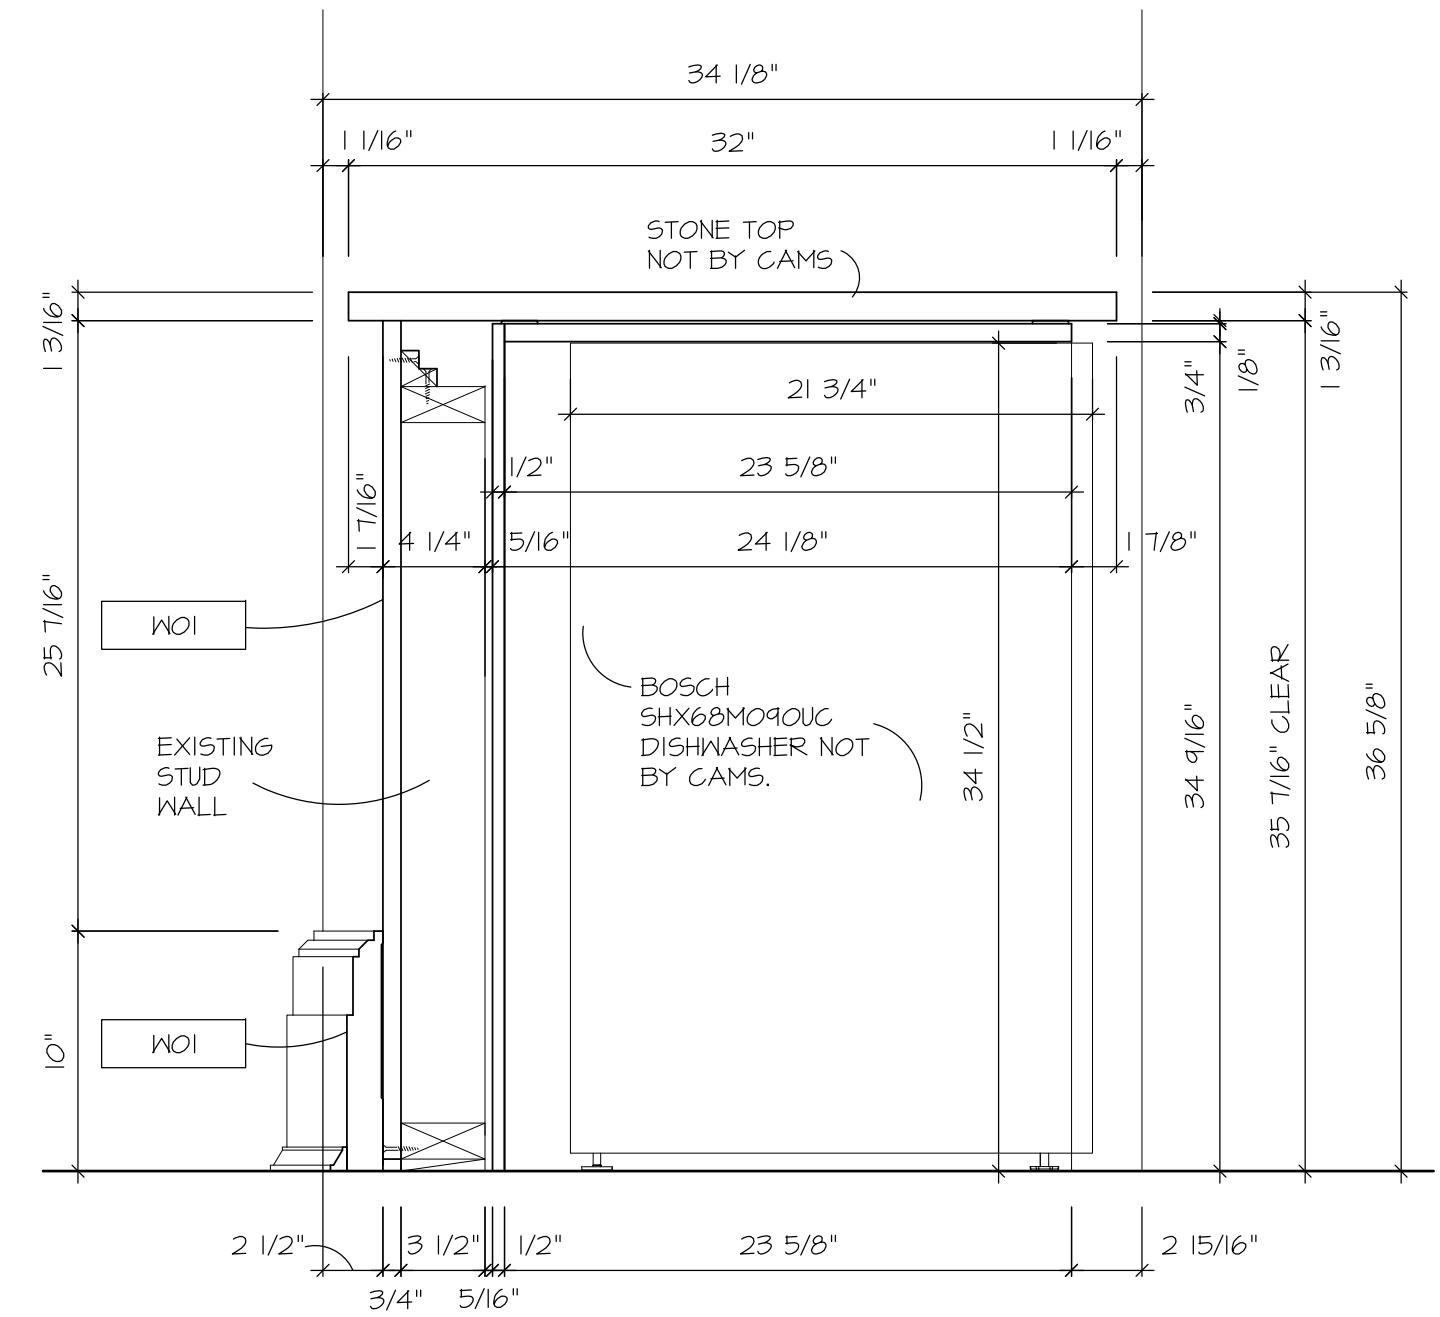

40A VERTICAL SECTION
235-24 1-1/2" = 1'-0" ref.

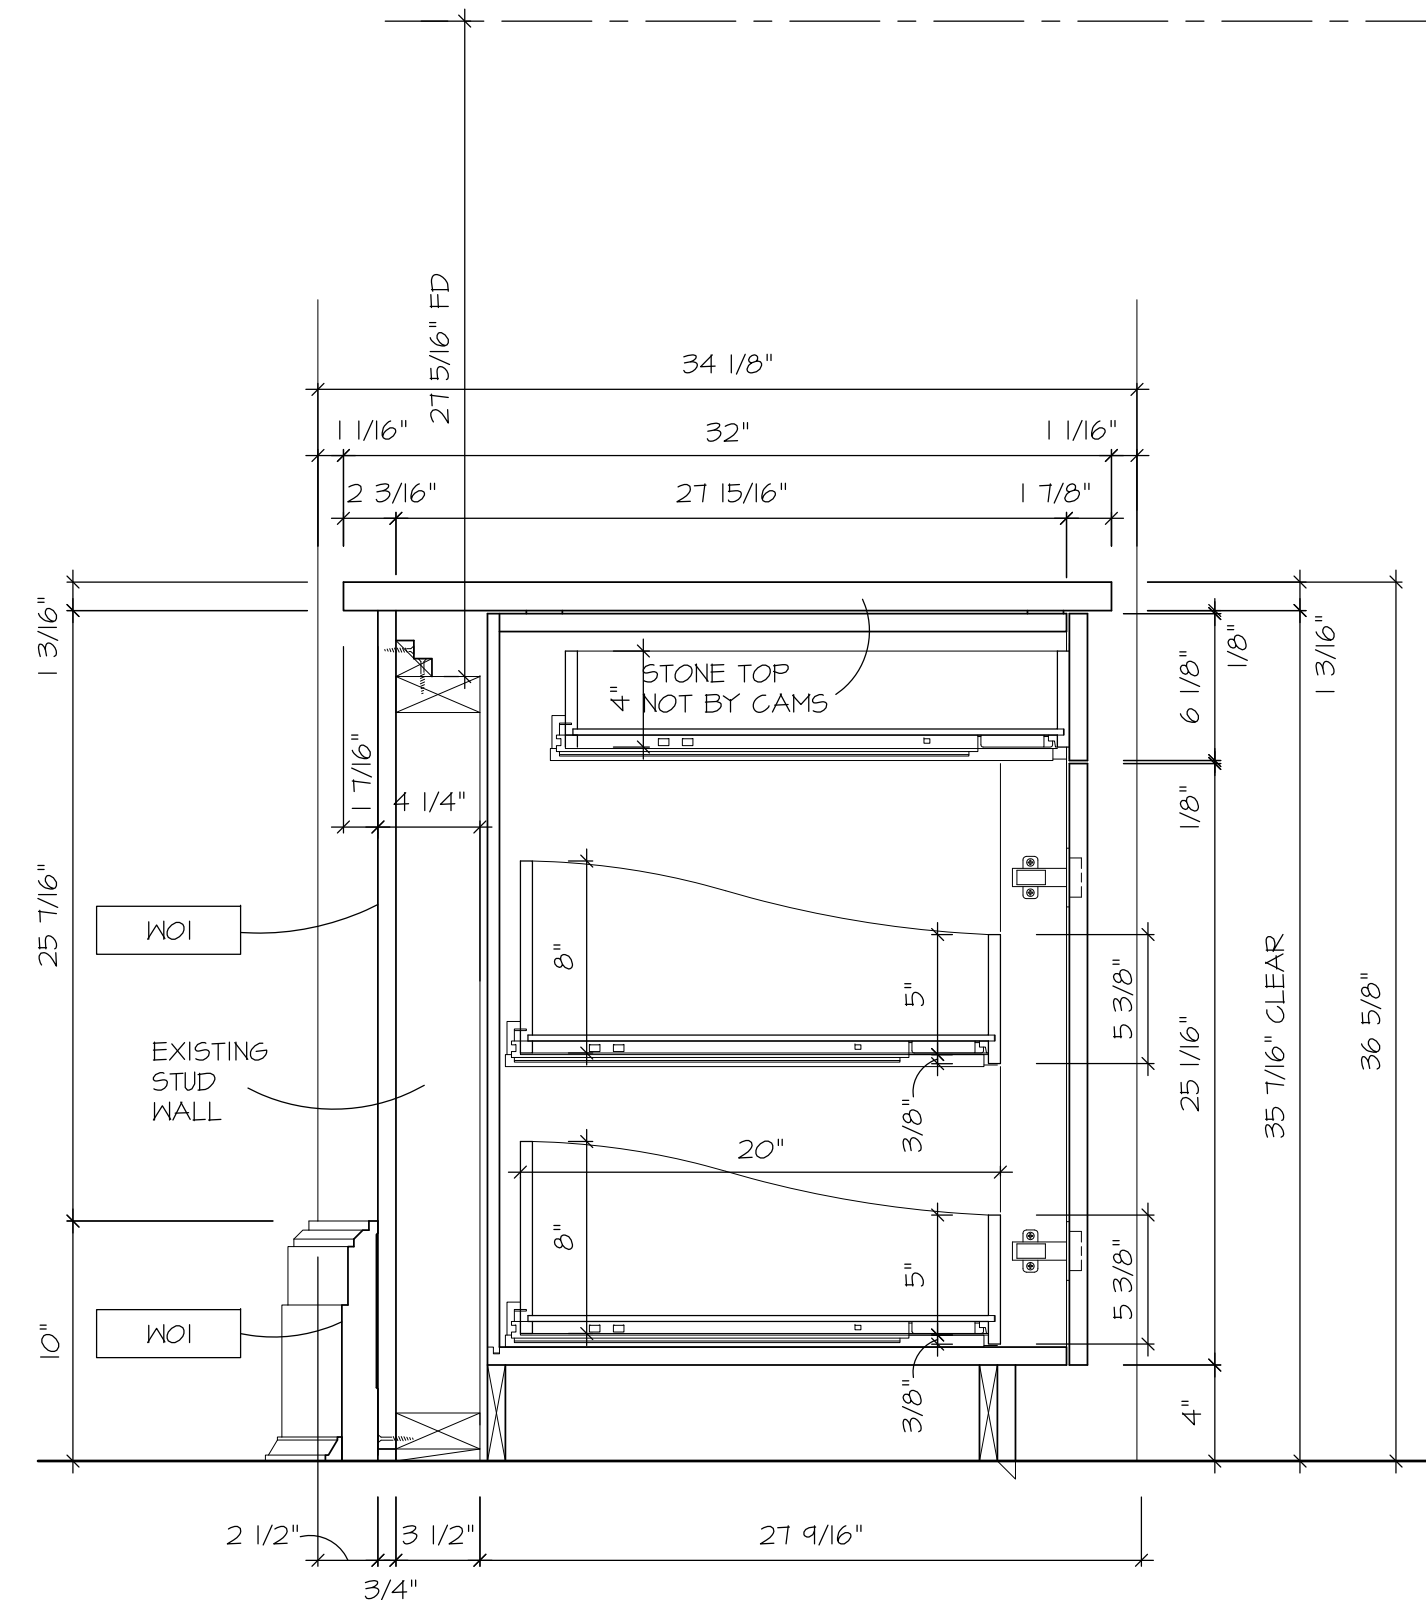

40 VERTICAL SECTION
235-24 1-1/2" = 1'-0" ref.


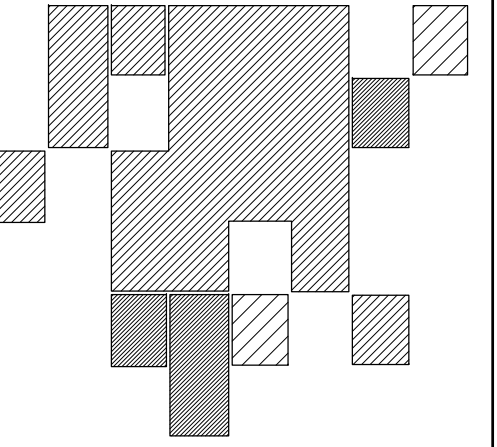


C.A.M.S.
163 Talsmine Court
Colorado Springs, Colorado 80907
Phone (719) 477-9941
Fax (719) 477-9955



THOMPSON RES.
Snowmass Village, CO

REVISIONS	
2	PER FIELD DIMENSIONS 03/18/11 NH
DRAWN BY	
gdomingo	
DATE	SCALE
11/06/08	AS NOTED
AREA	
SECTION- KITCHEN 235 AND PANTRY 231	
JOB NO.	
609	
SHEET NO.	
235-24	

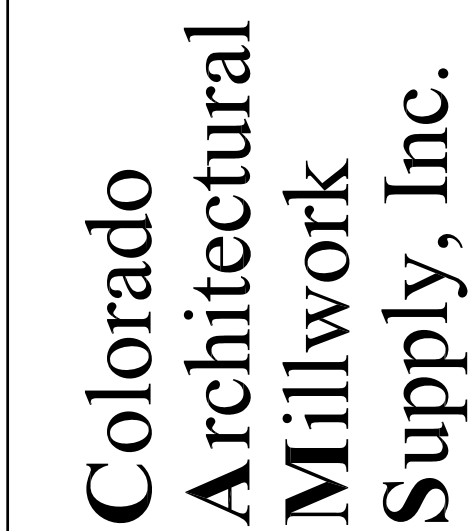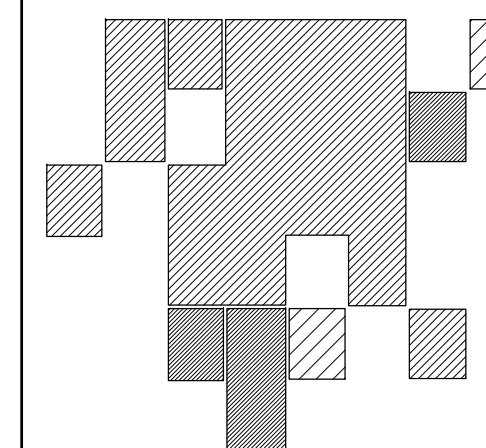


C.A.M.S.
163 Talamine Court
Colorado Springs, Colorado 80907
Phone (719) 477-9941
Fax (719) 477-9955




THOMPSON RES.
Snowmass Village, CO

REVISIONS	
PER FIELD DIMENSIONS 03/18/11 NH	
	
DRAWN BY	
gdomingo	
DATE	SCALE
11/06/08	AS NOTED
AREA	
SECTION- KITCHEN 235 AND PANTRY 237	
JOB NO.	
609	
SHEET NO.	
235-25	

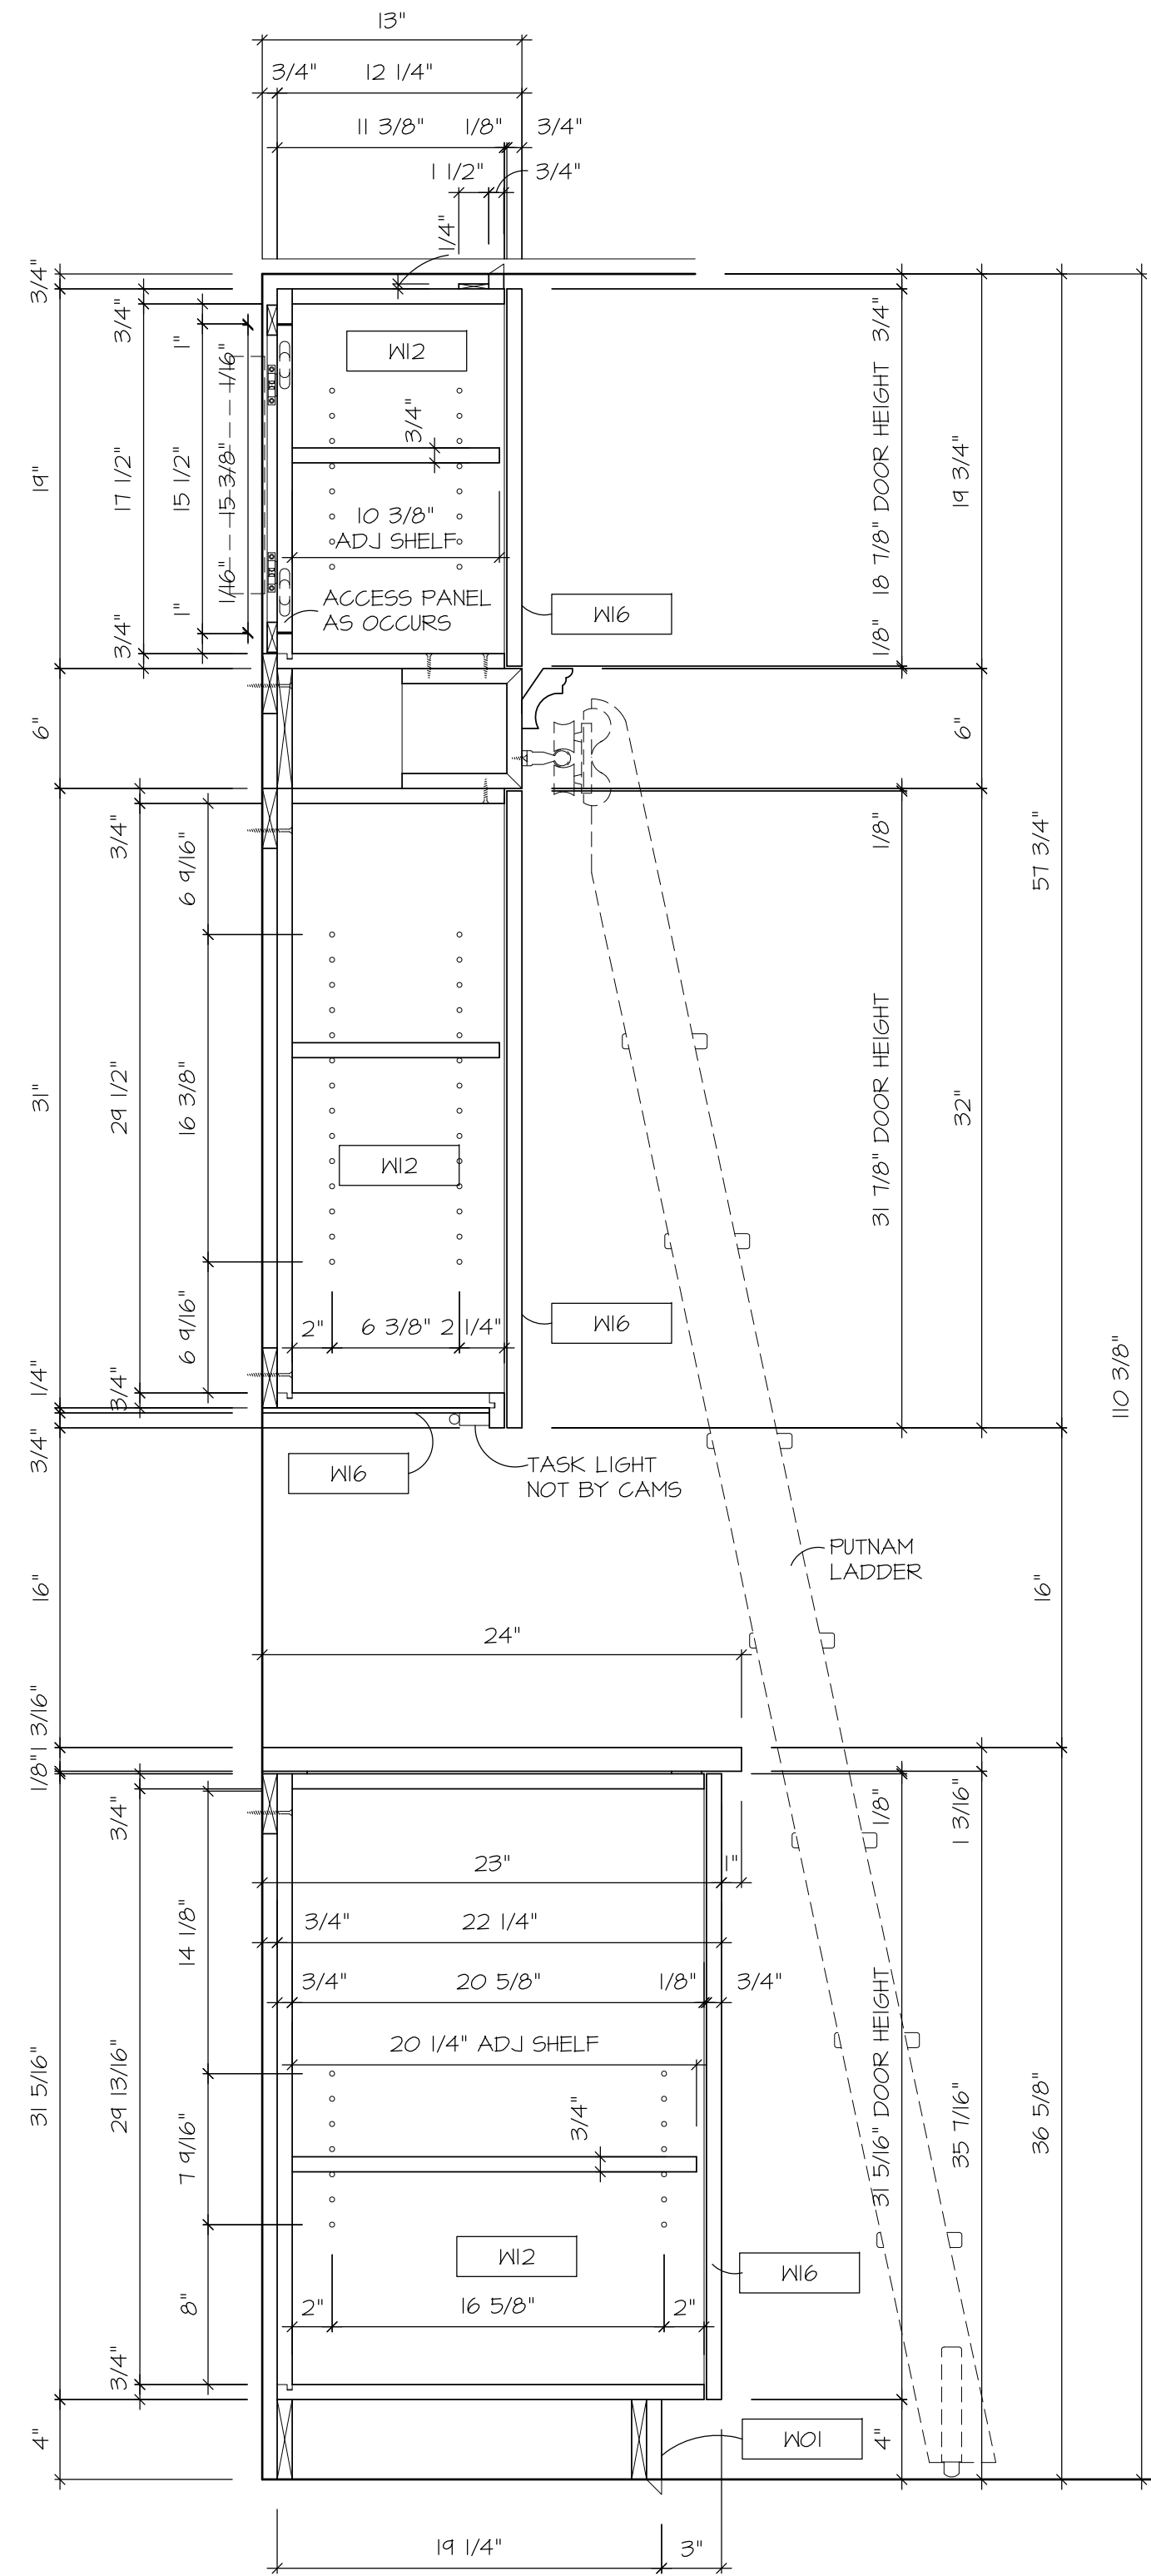


43
235-25
VERTICAL SECTION
1-1/2" = 1'-0"
ref.

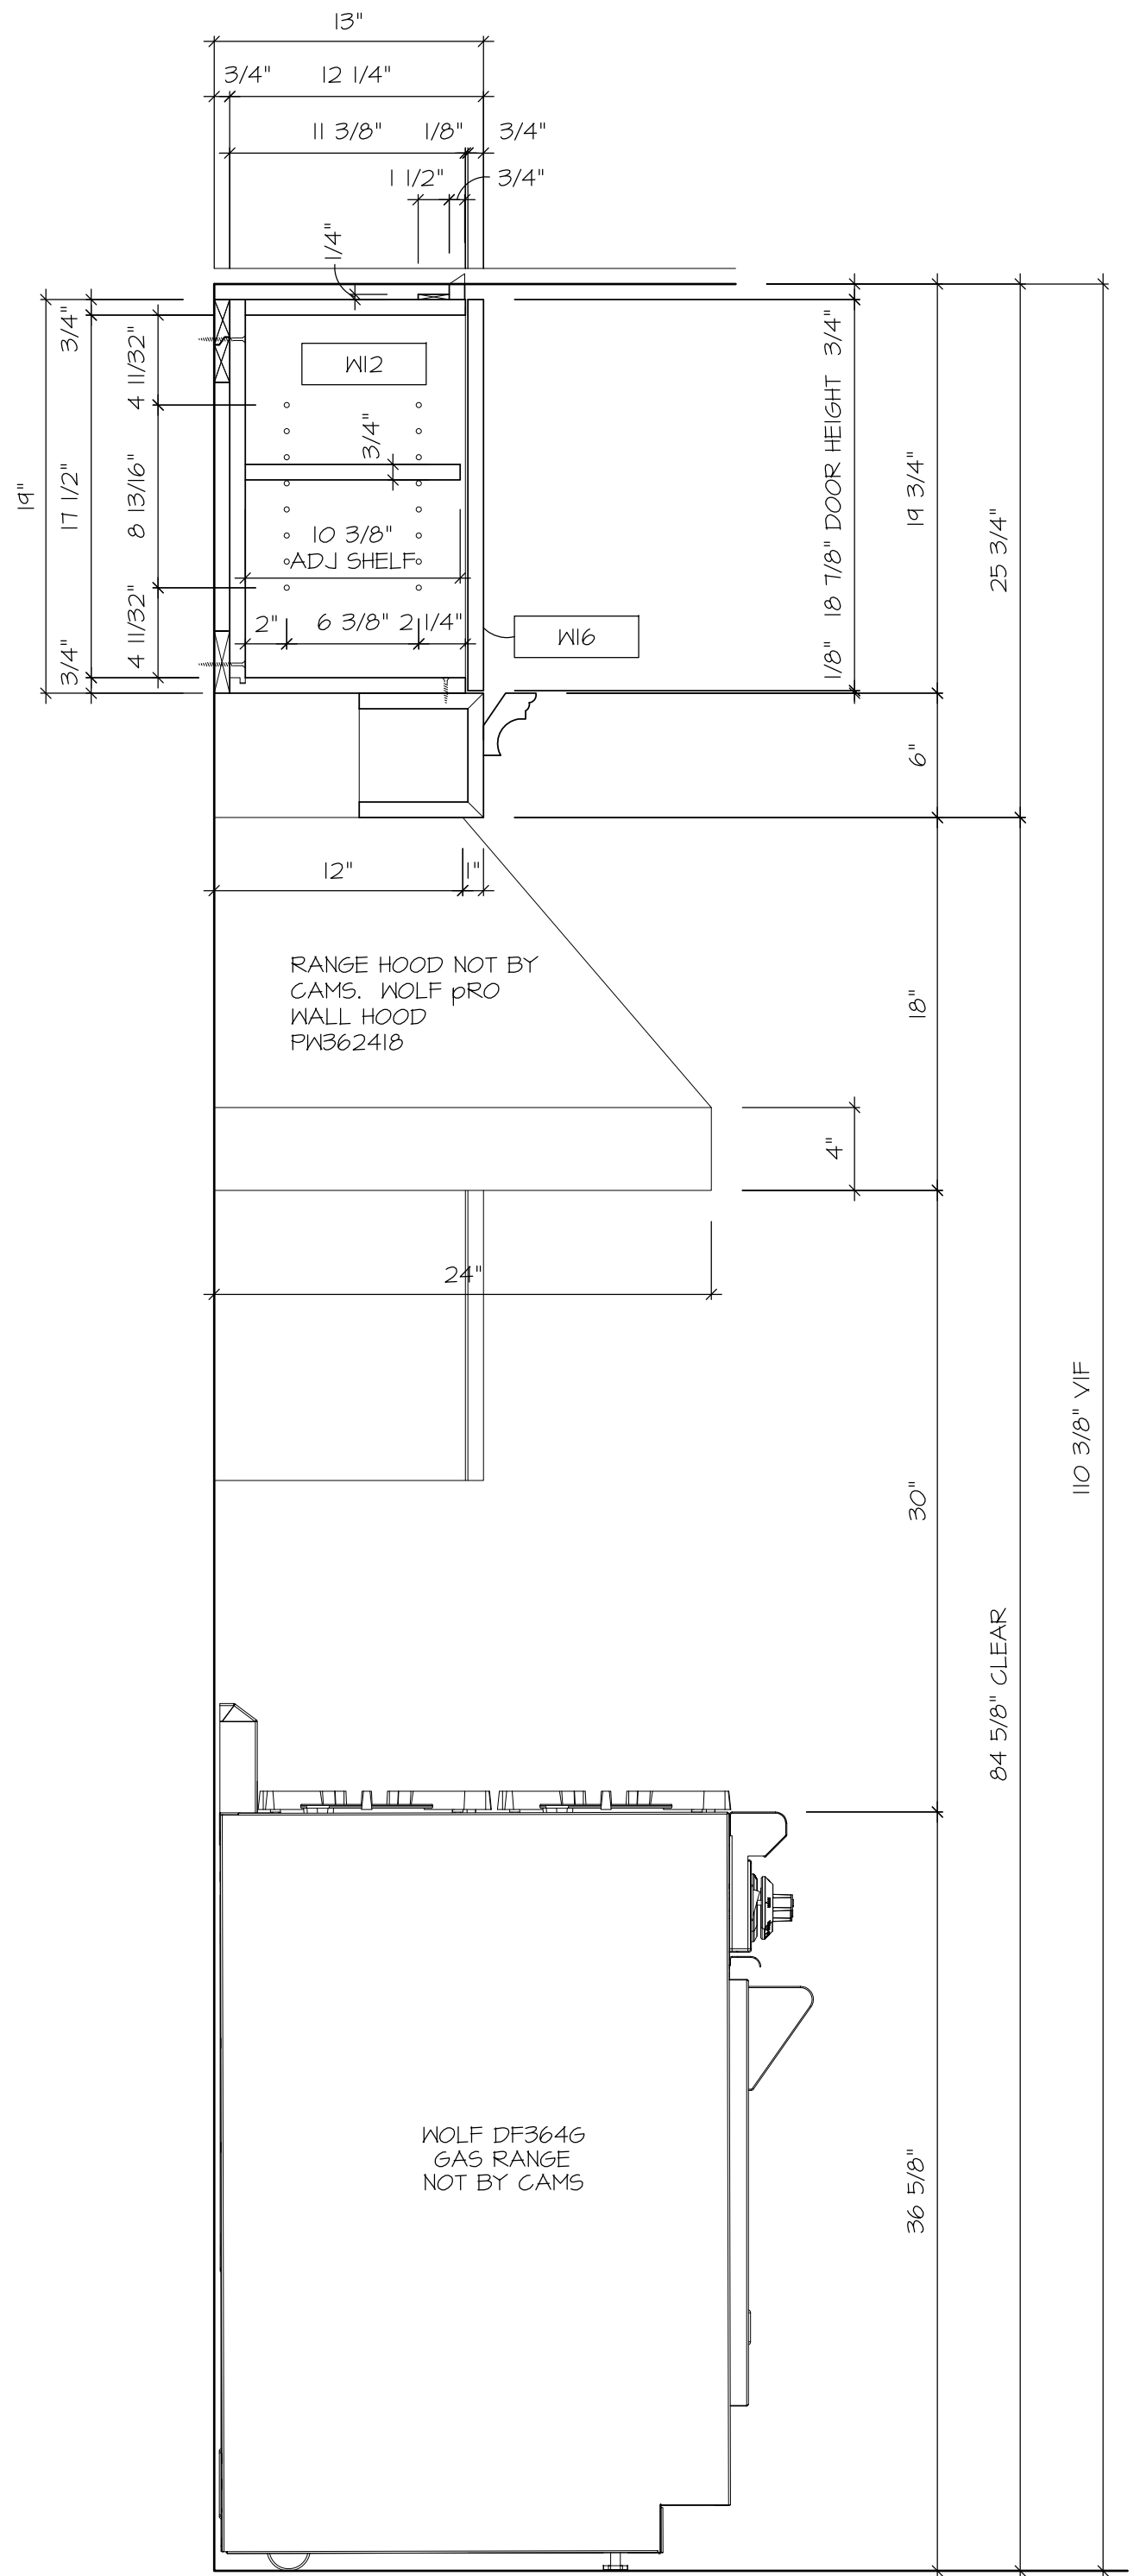

44
235-25
VERTICAL SECTION
1-1/2" = 1'-0"
ref.

Colorado
Architectural
Millwork
Supply, Inc.





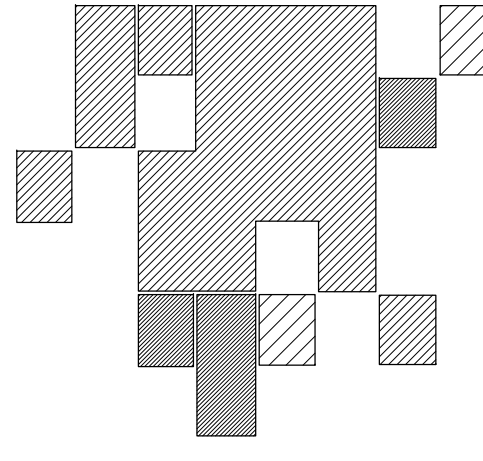


C.A.M.S.
163 Talsmine Court
Colorado Springs, Colorado 80907
Phone (719) 477-9941
Fax (719) 477-9955



THOMPSON RES.
Snowmass Village, CO

REVISIONS	
2	PER FIELD DIMENSIONS 03/08/11 NH
DRAWN BY	gdomingo
DATE	11/06/08
SCALE	AS NOTED
AREA	SECTION- KITCHEN 235 AND PANTRY 237
JOB NO.	609
SHEET NO.	235-25A

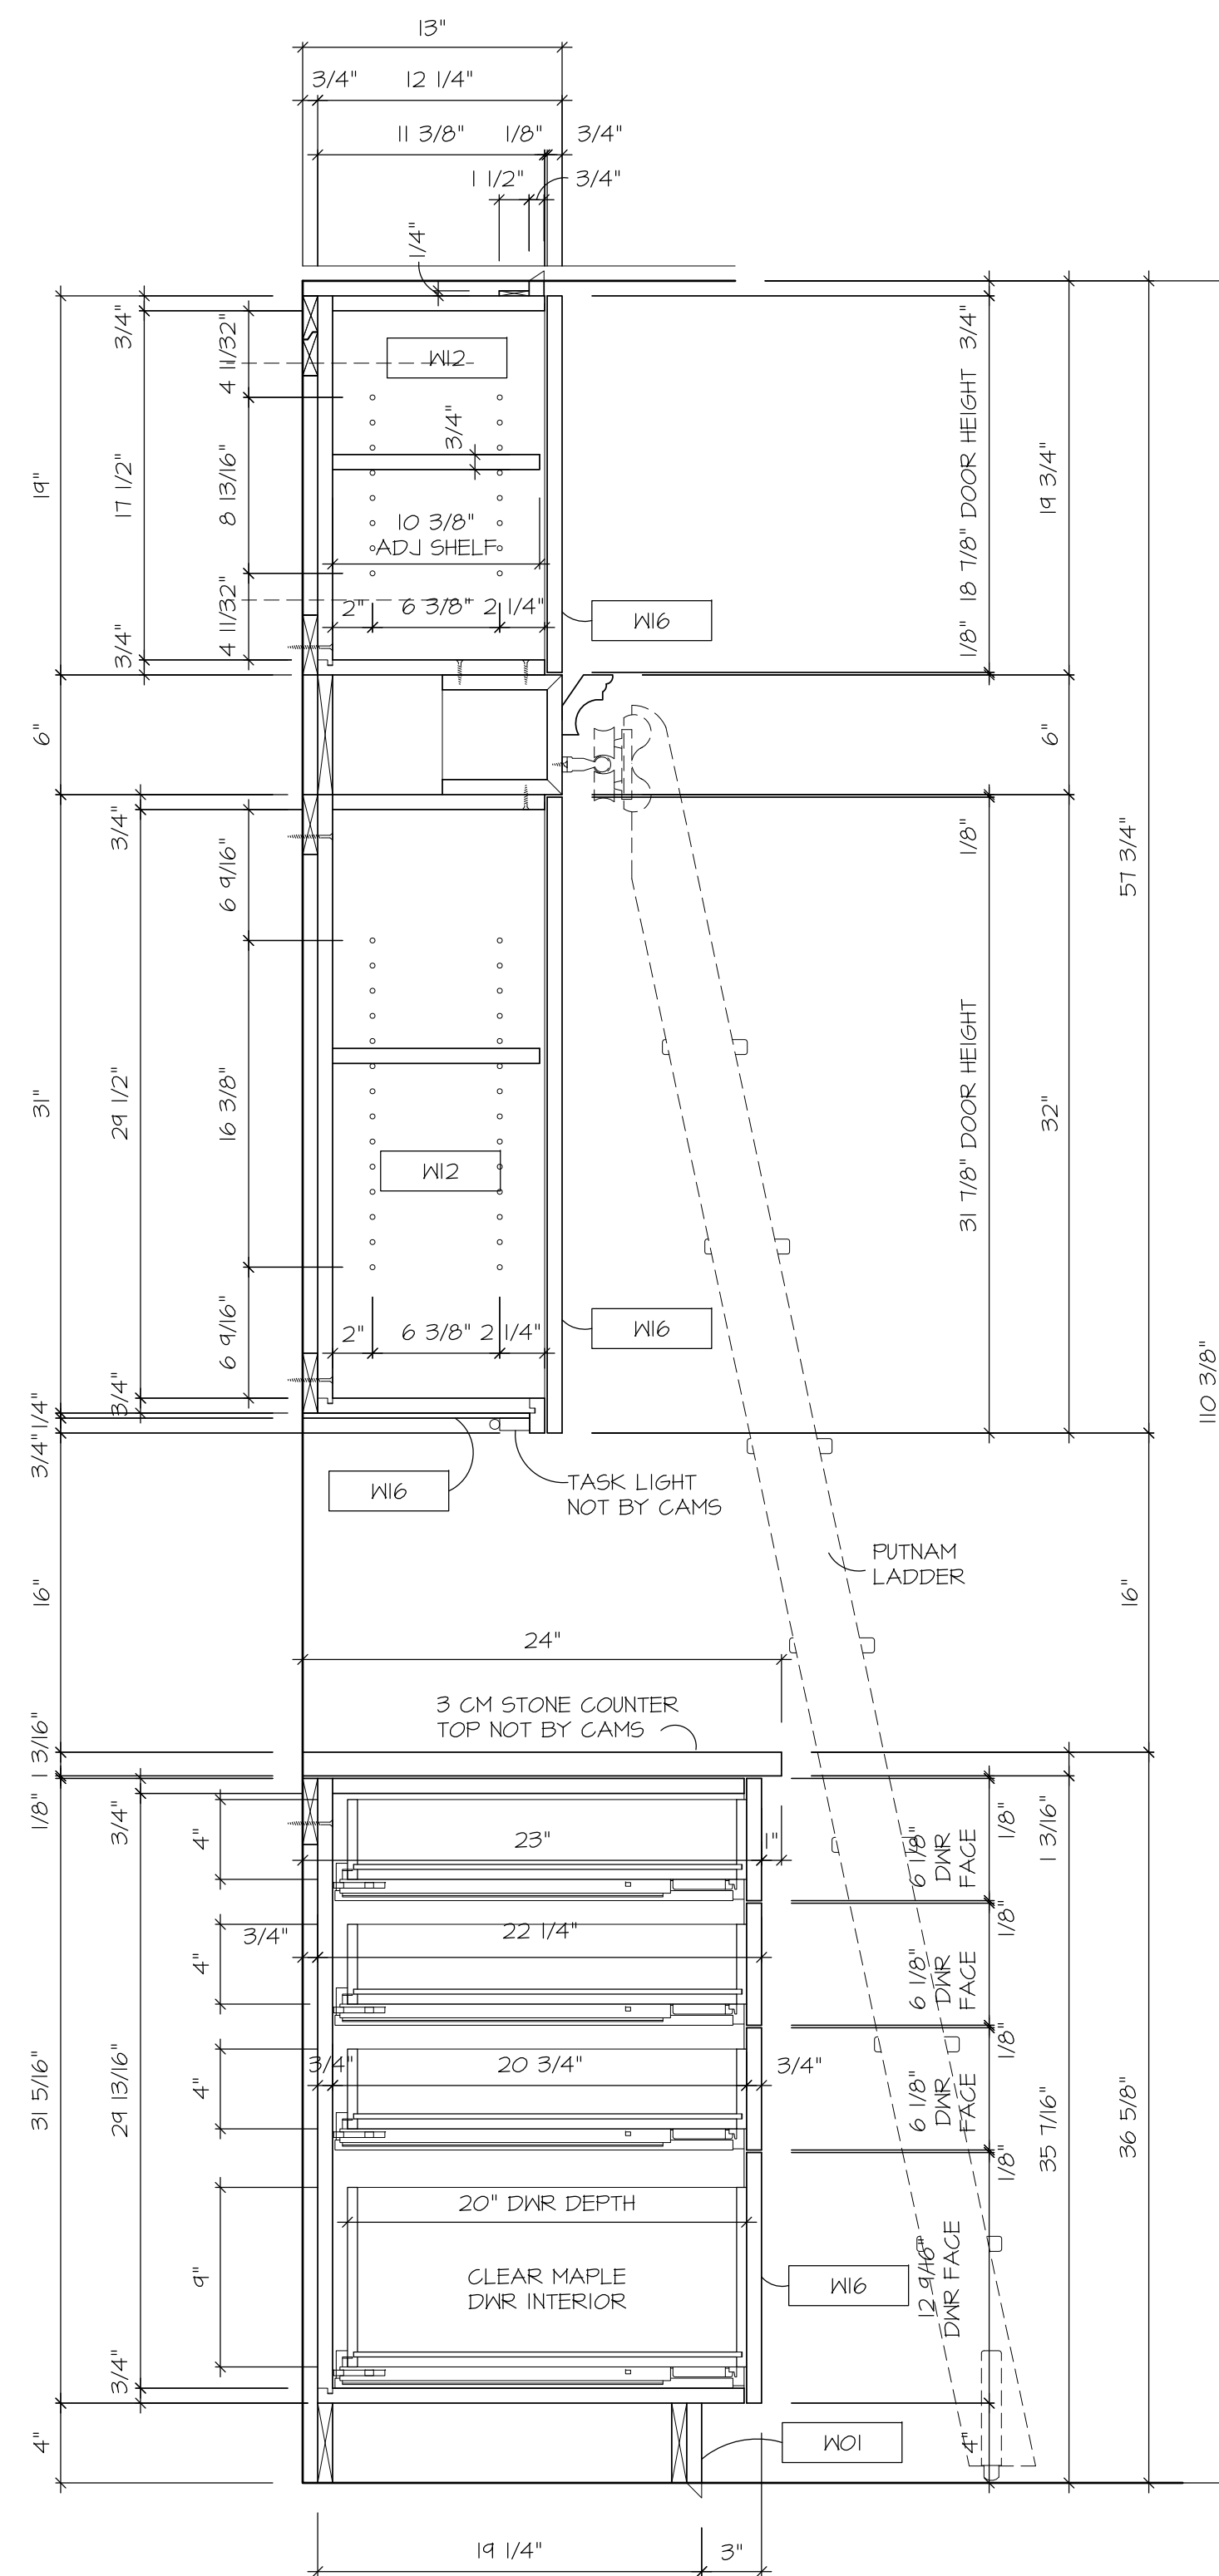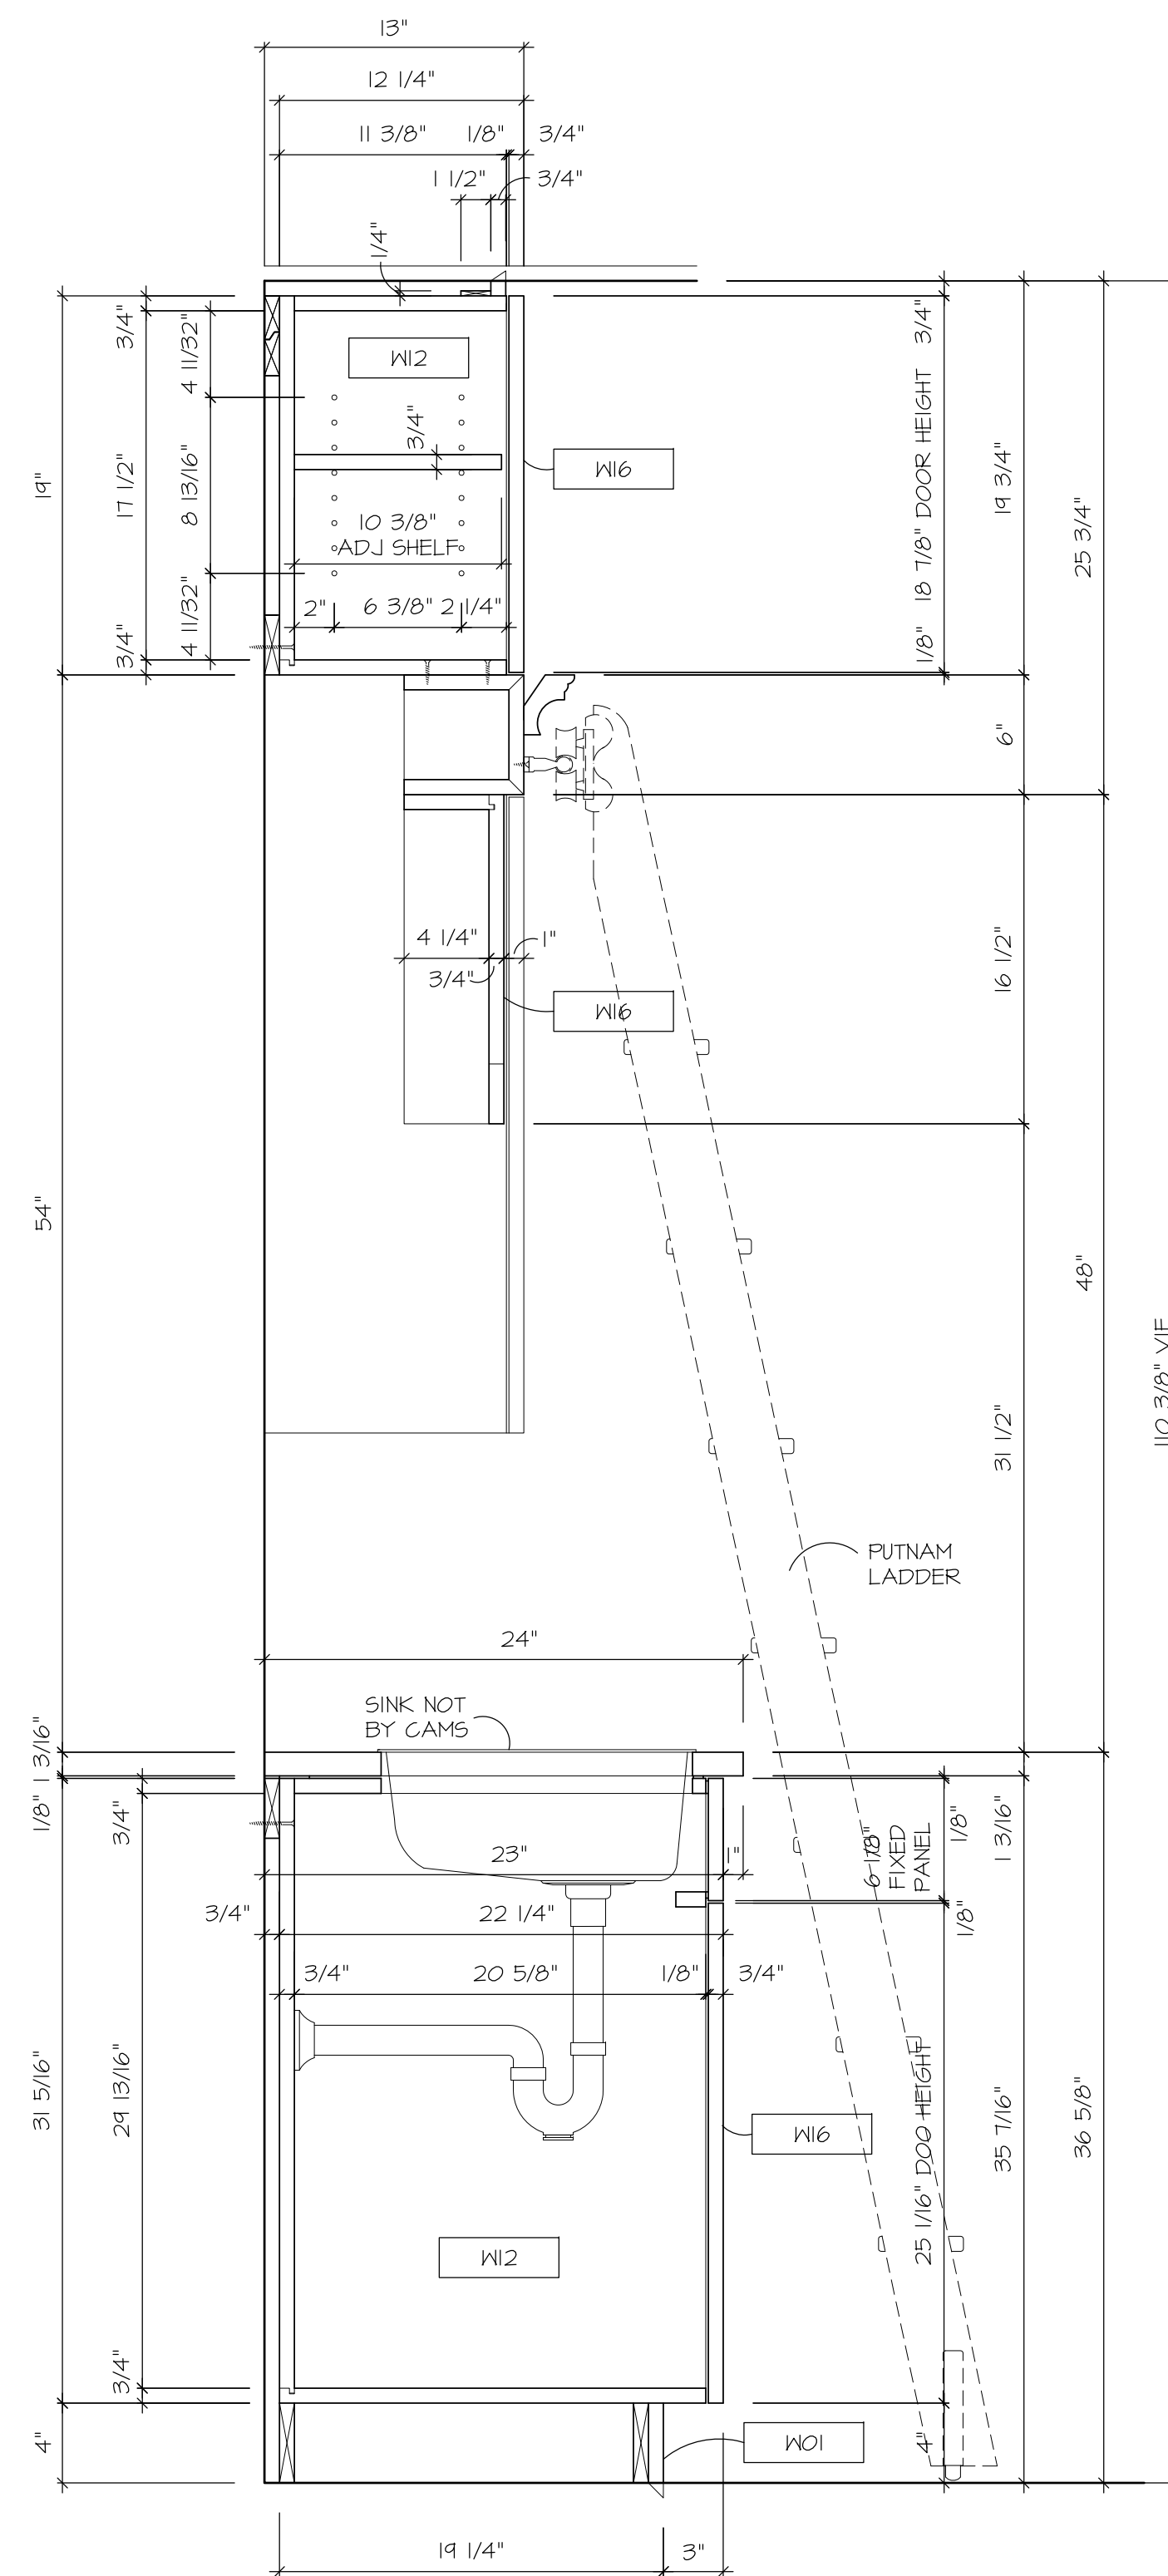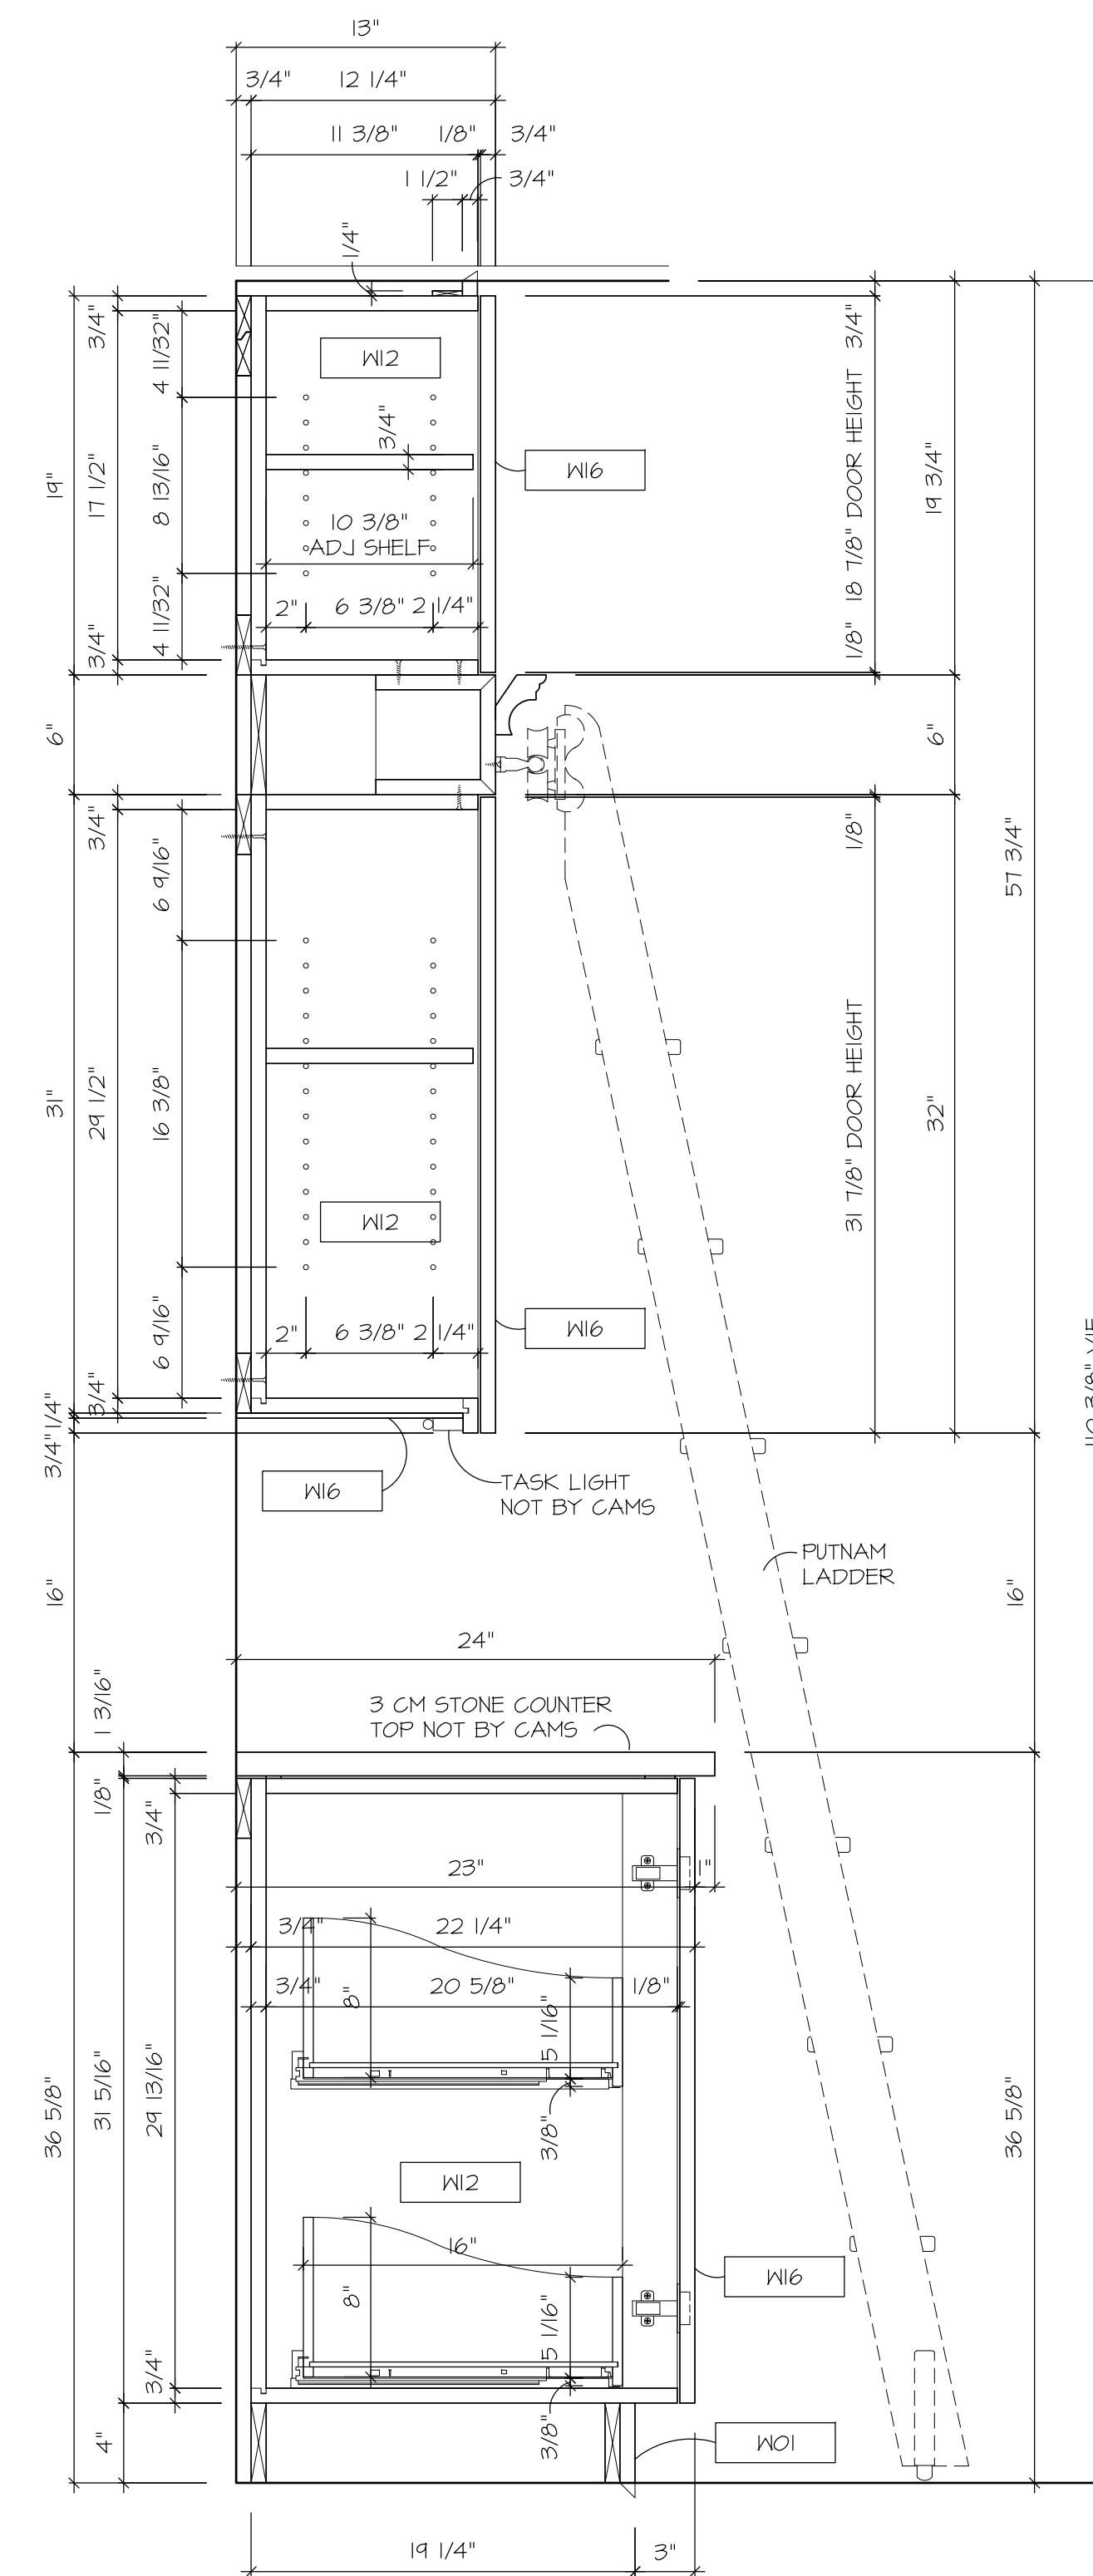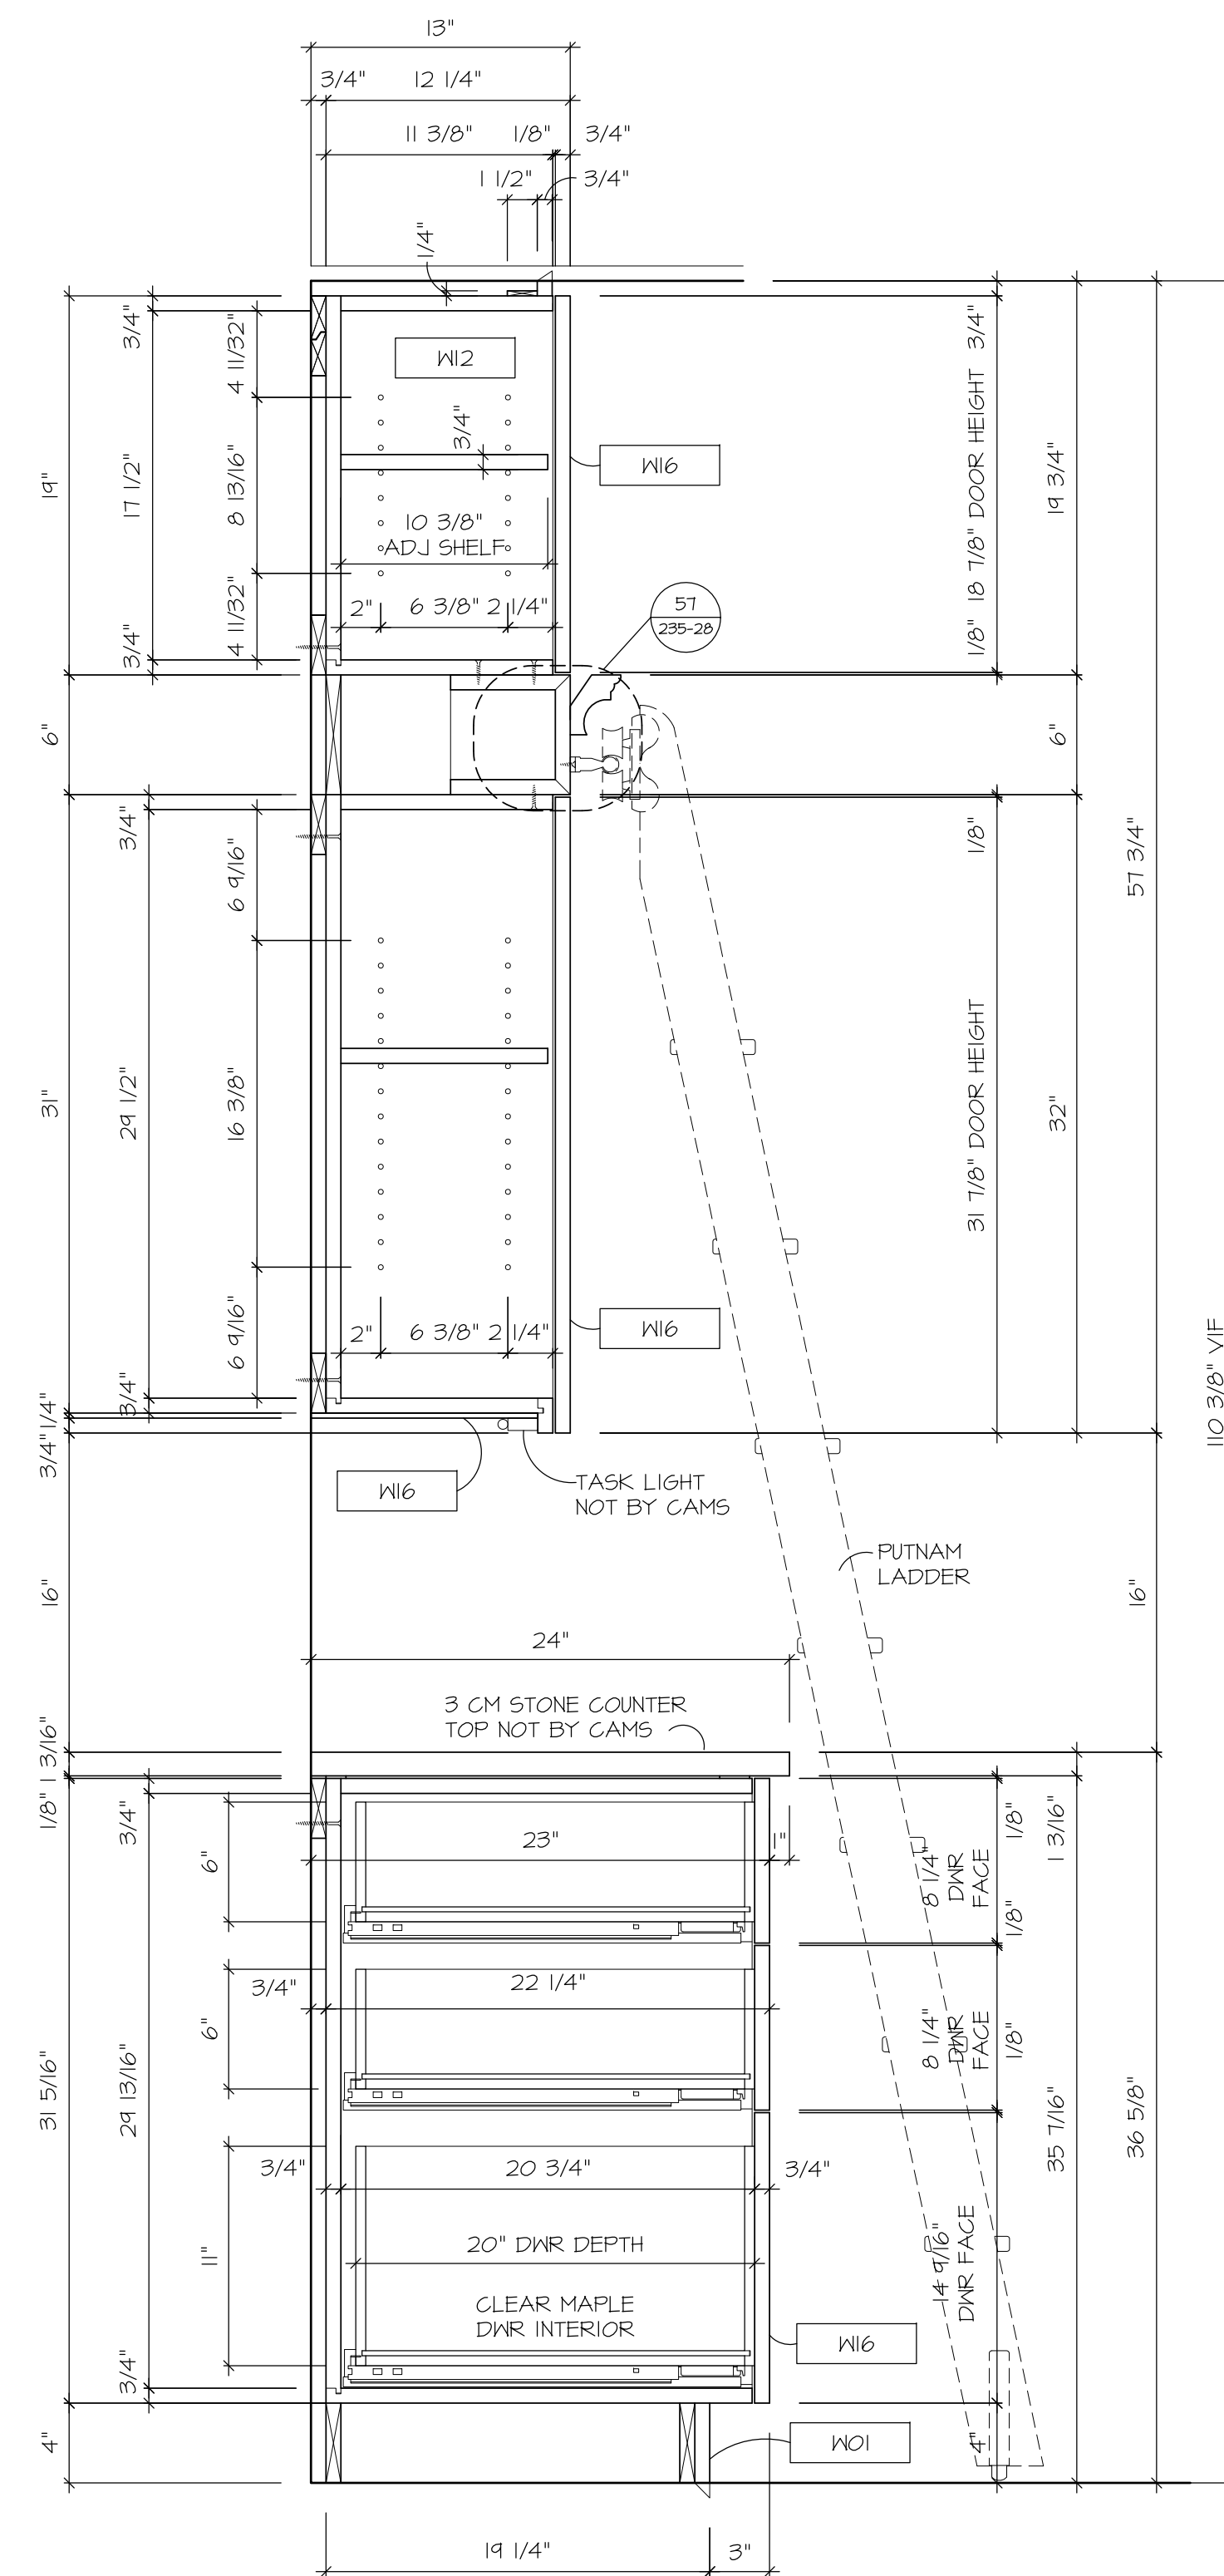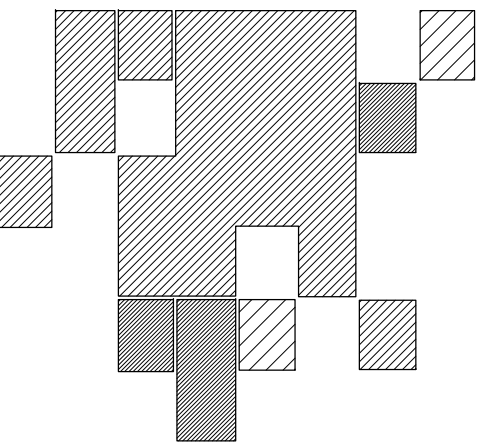


C.A.M.S.
163 Talamine Court
Colorado Springs, Colorado 80907
Phone (719) 477-9941
Fax (719) 477-9955




THOMPSON RES.
Snowmass Village, CO


REVISIONS	
PER FIELD DIMENSIONS 03/08/11 NH	
DRAWN BY	
gdomingo	
DATE 11/06/08	SCALE A5 NOTED
AREA	
SECTION- KITCHEN 235 AND PANTRY 237	
JOB NO.	
609	
SHEET NO.	

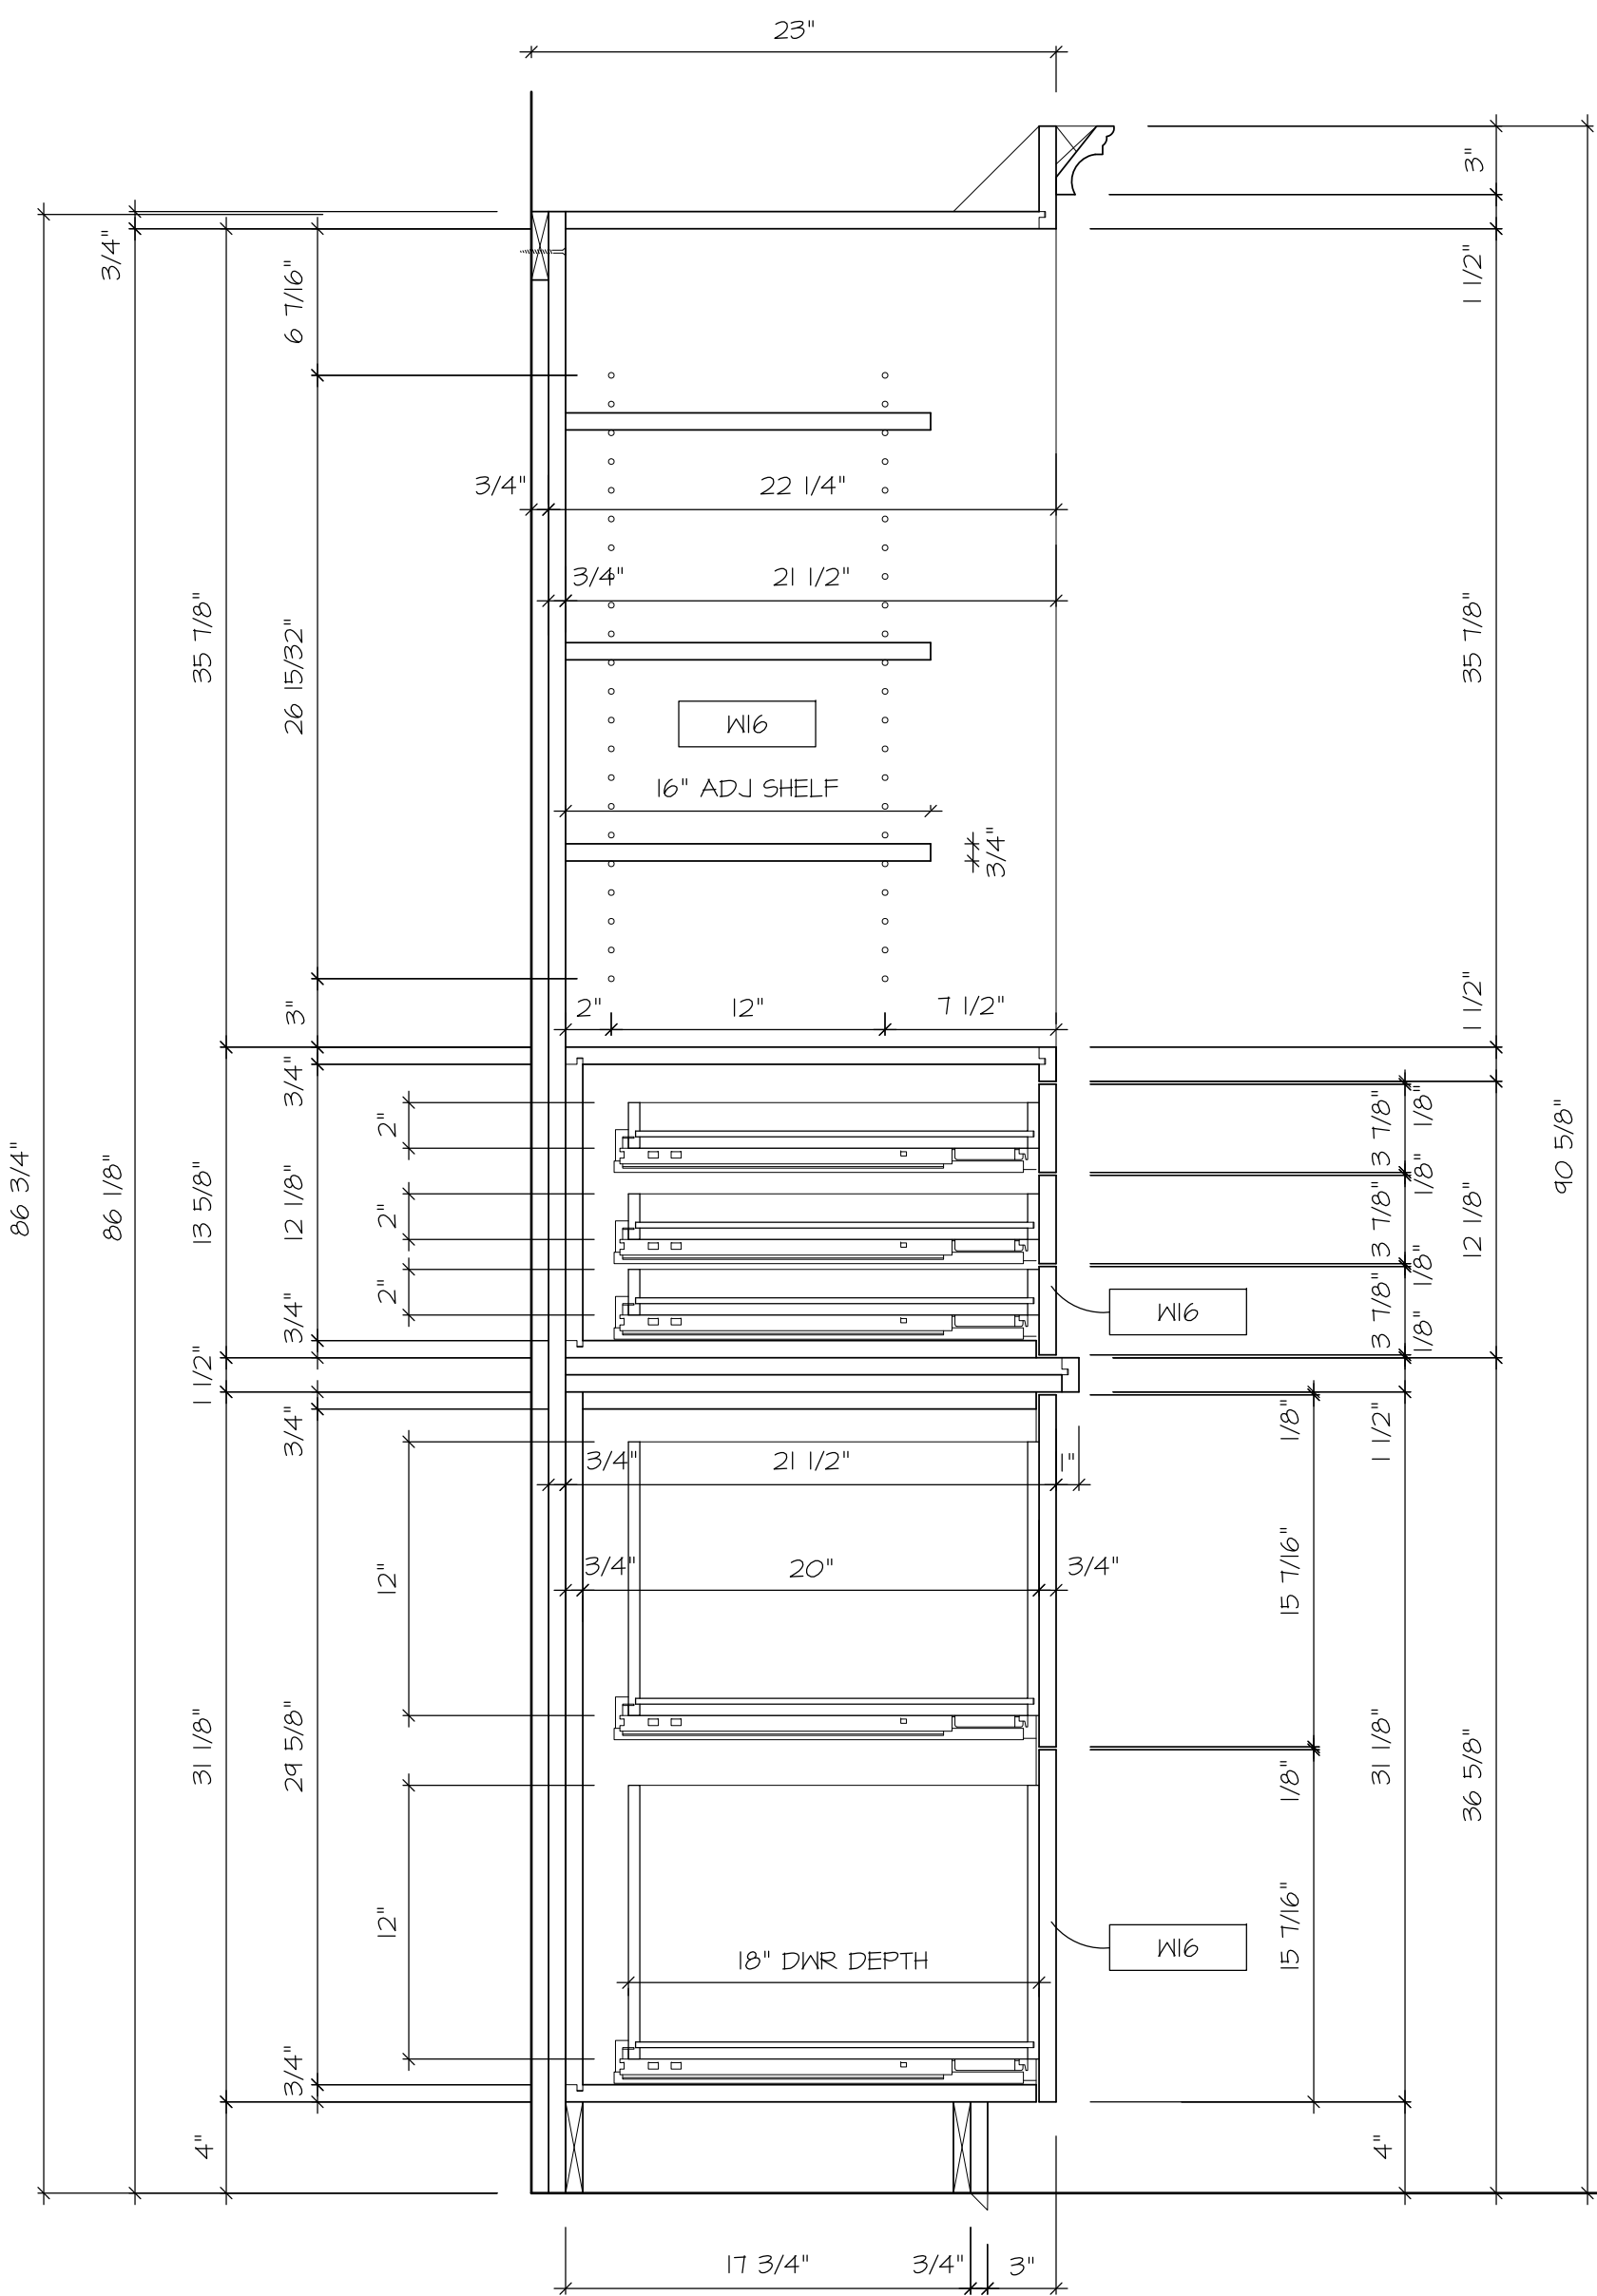


49
235-21
VERTICAL SECTION
1-1/2" = 1'-0"
ref.

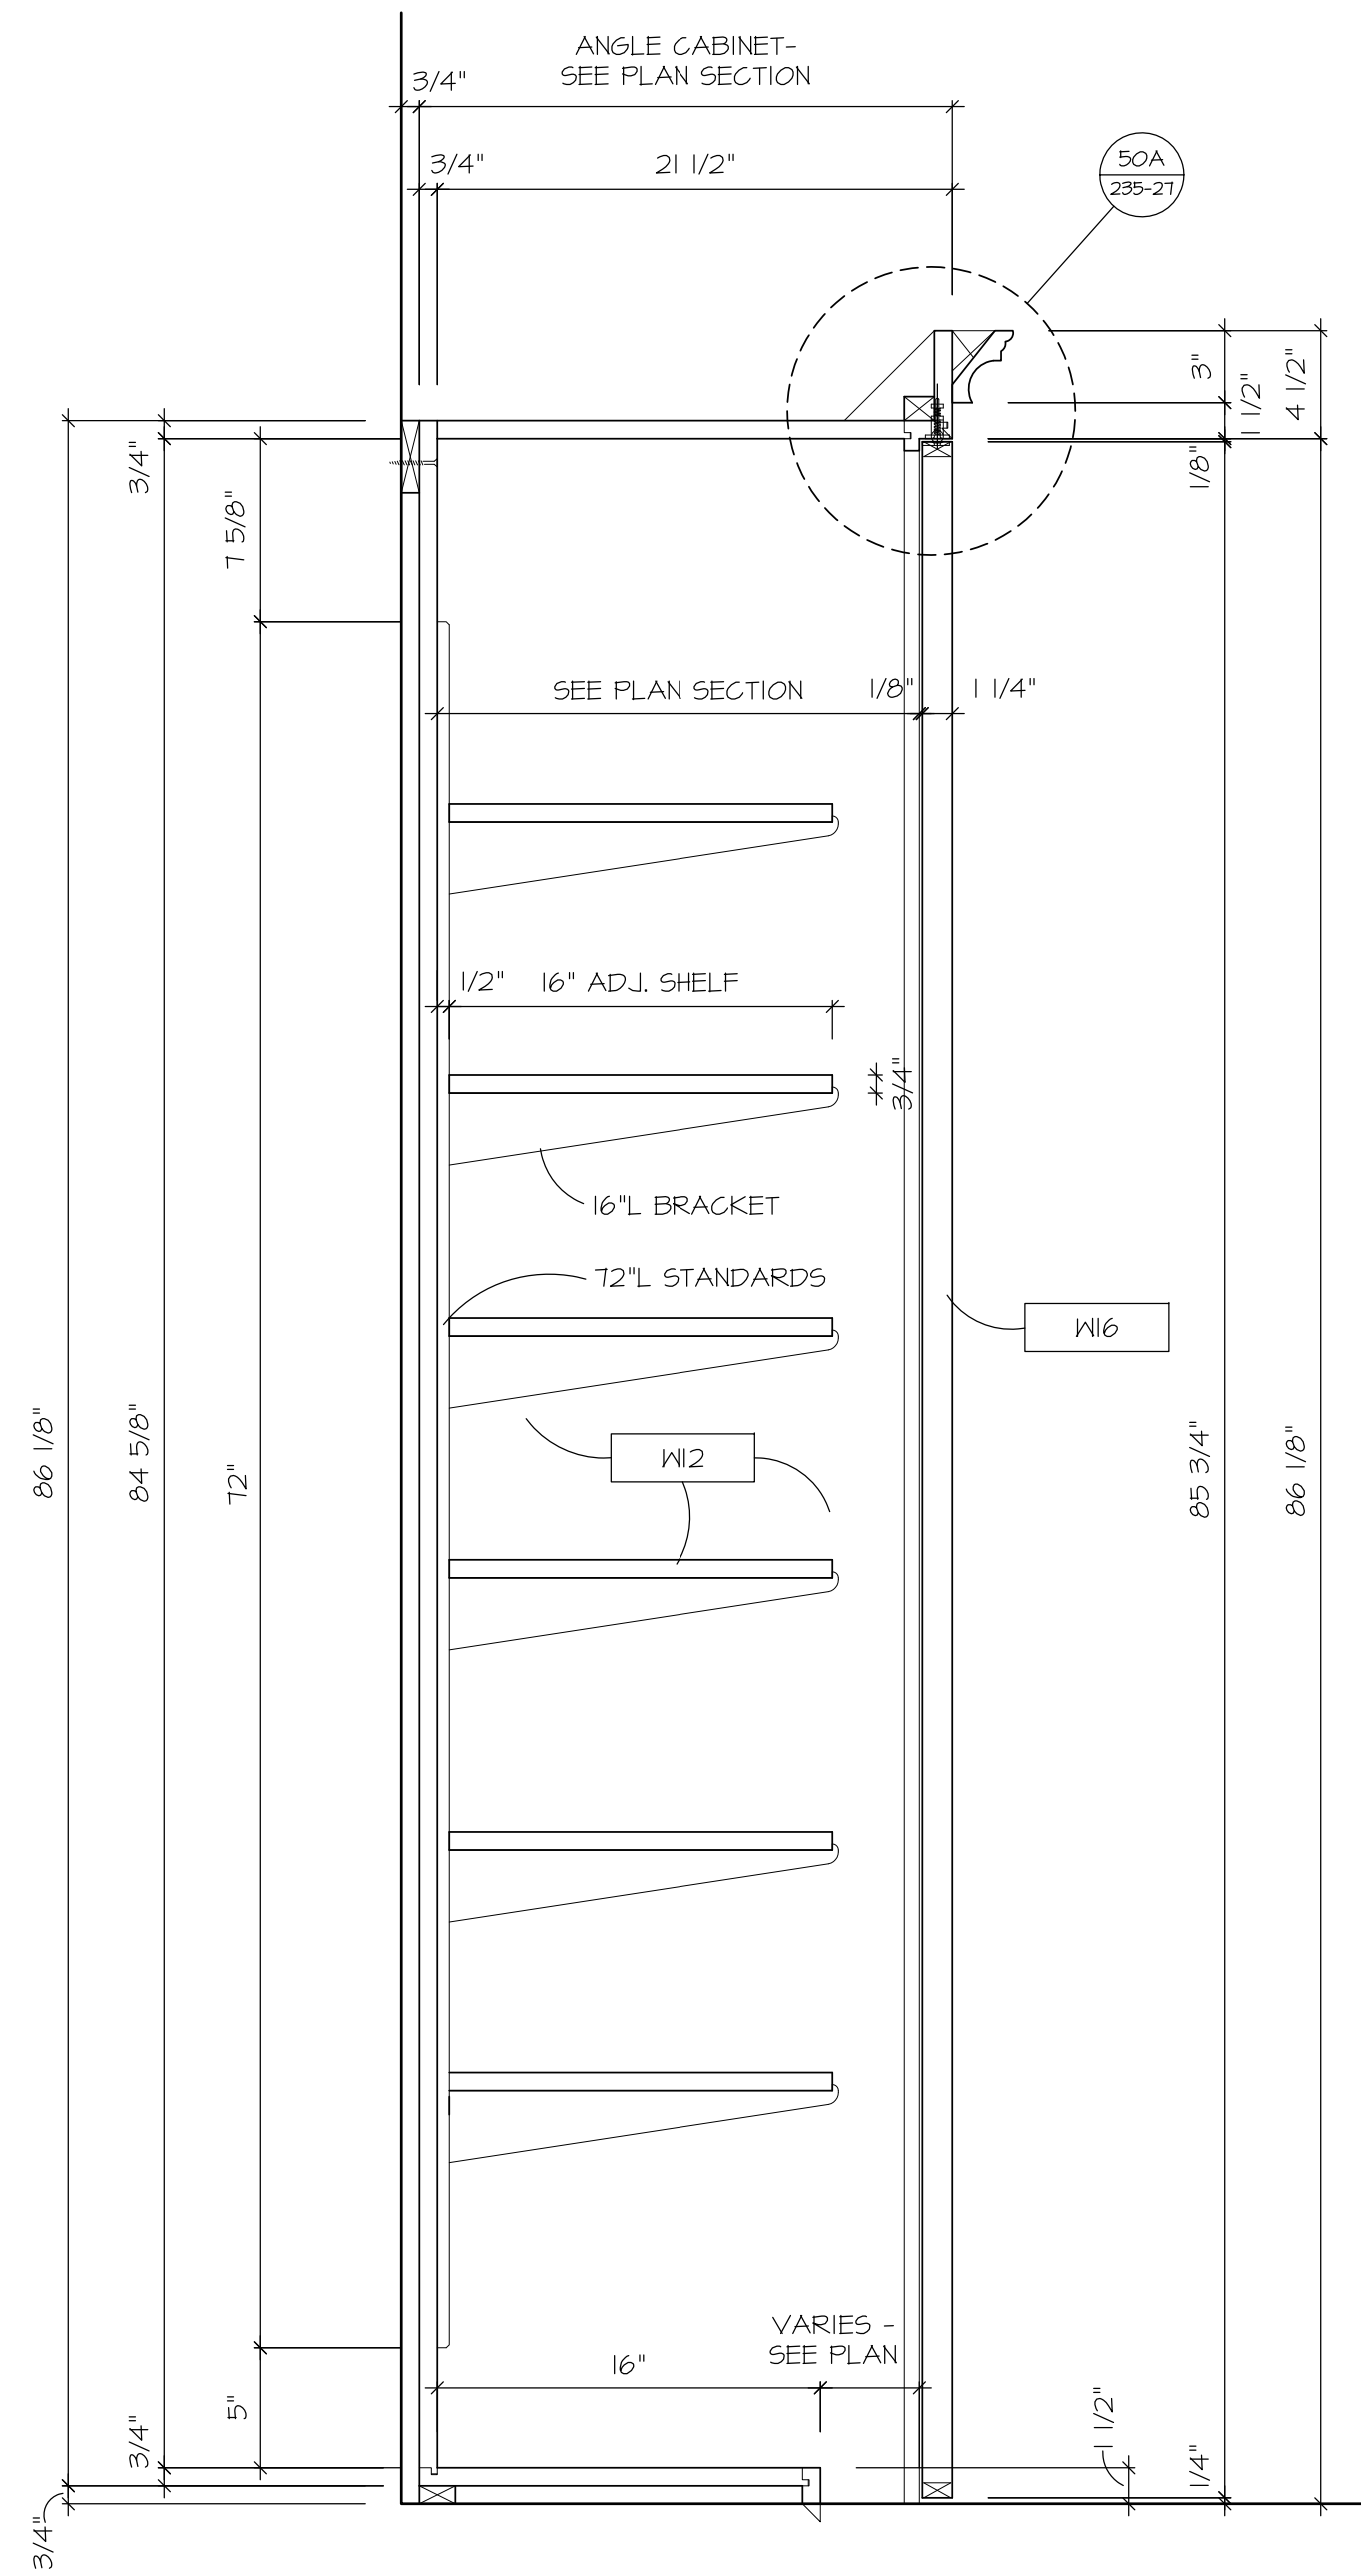


50
235-21
VERTICAL SECTION
1-1/2" = 1'-0"
ref.

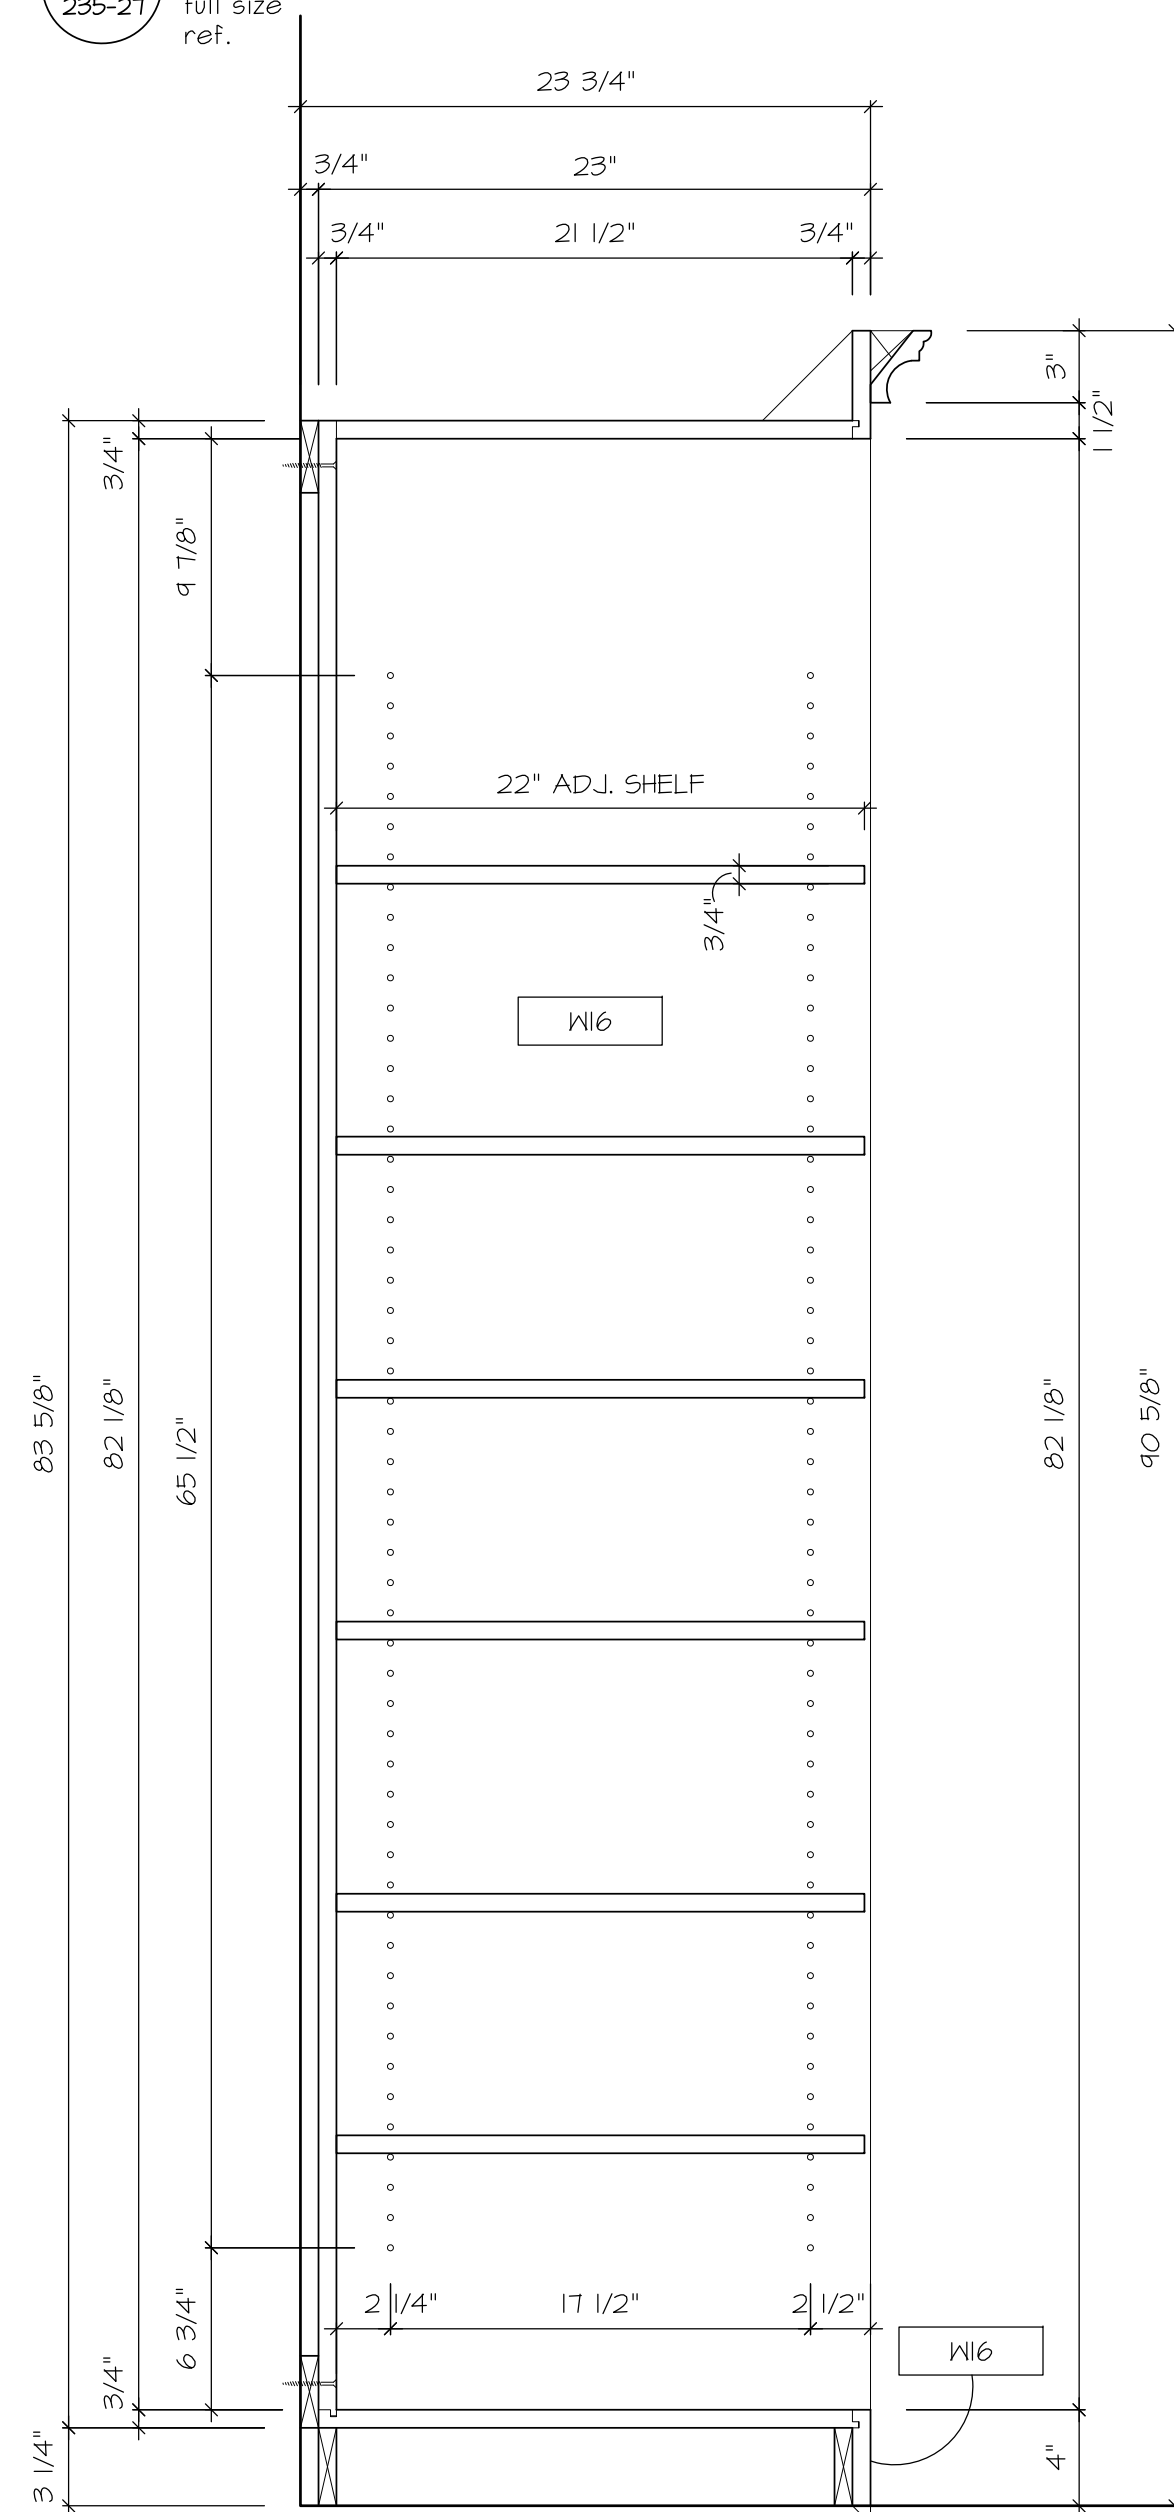

51
235-21
VERTICAL SECTION
1-1/2" = 1'-0"
ref.

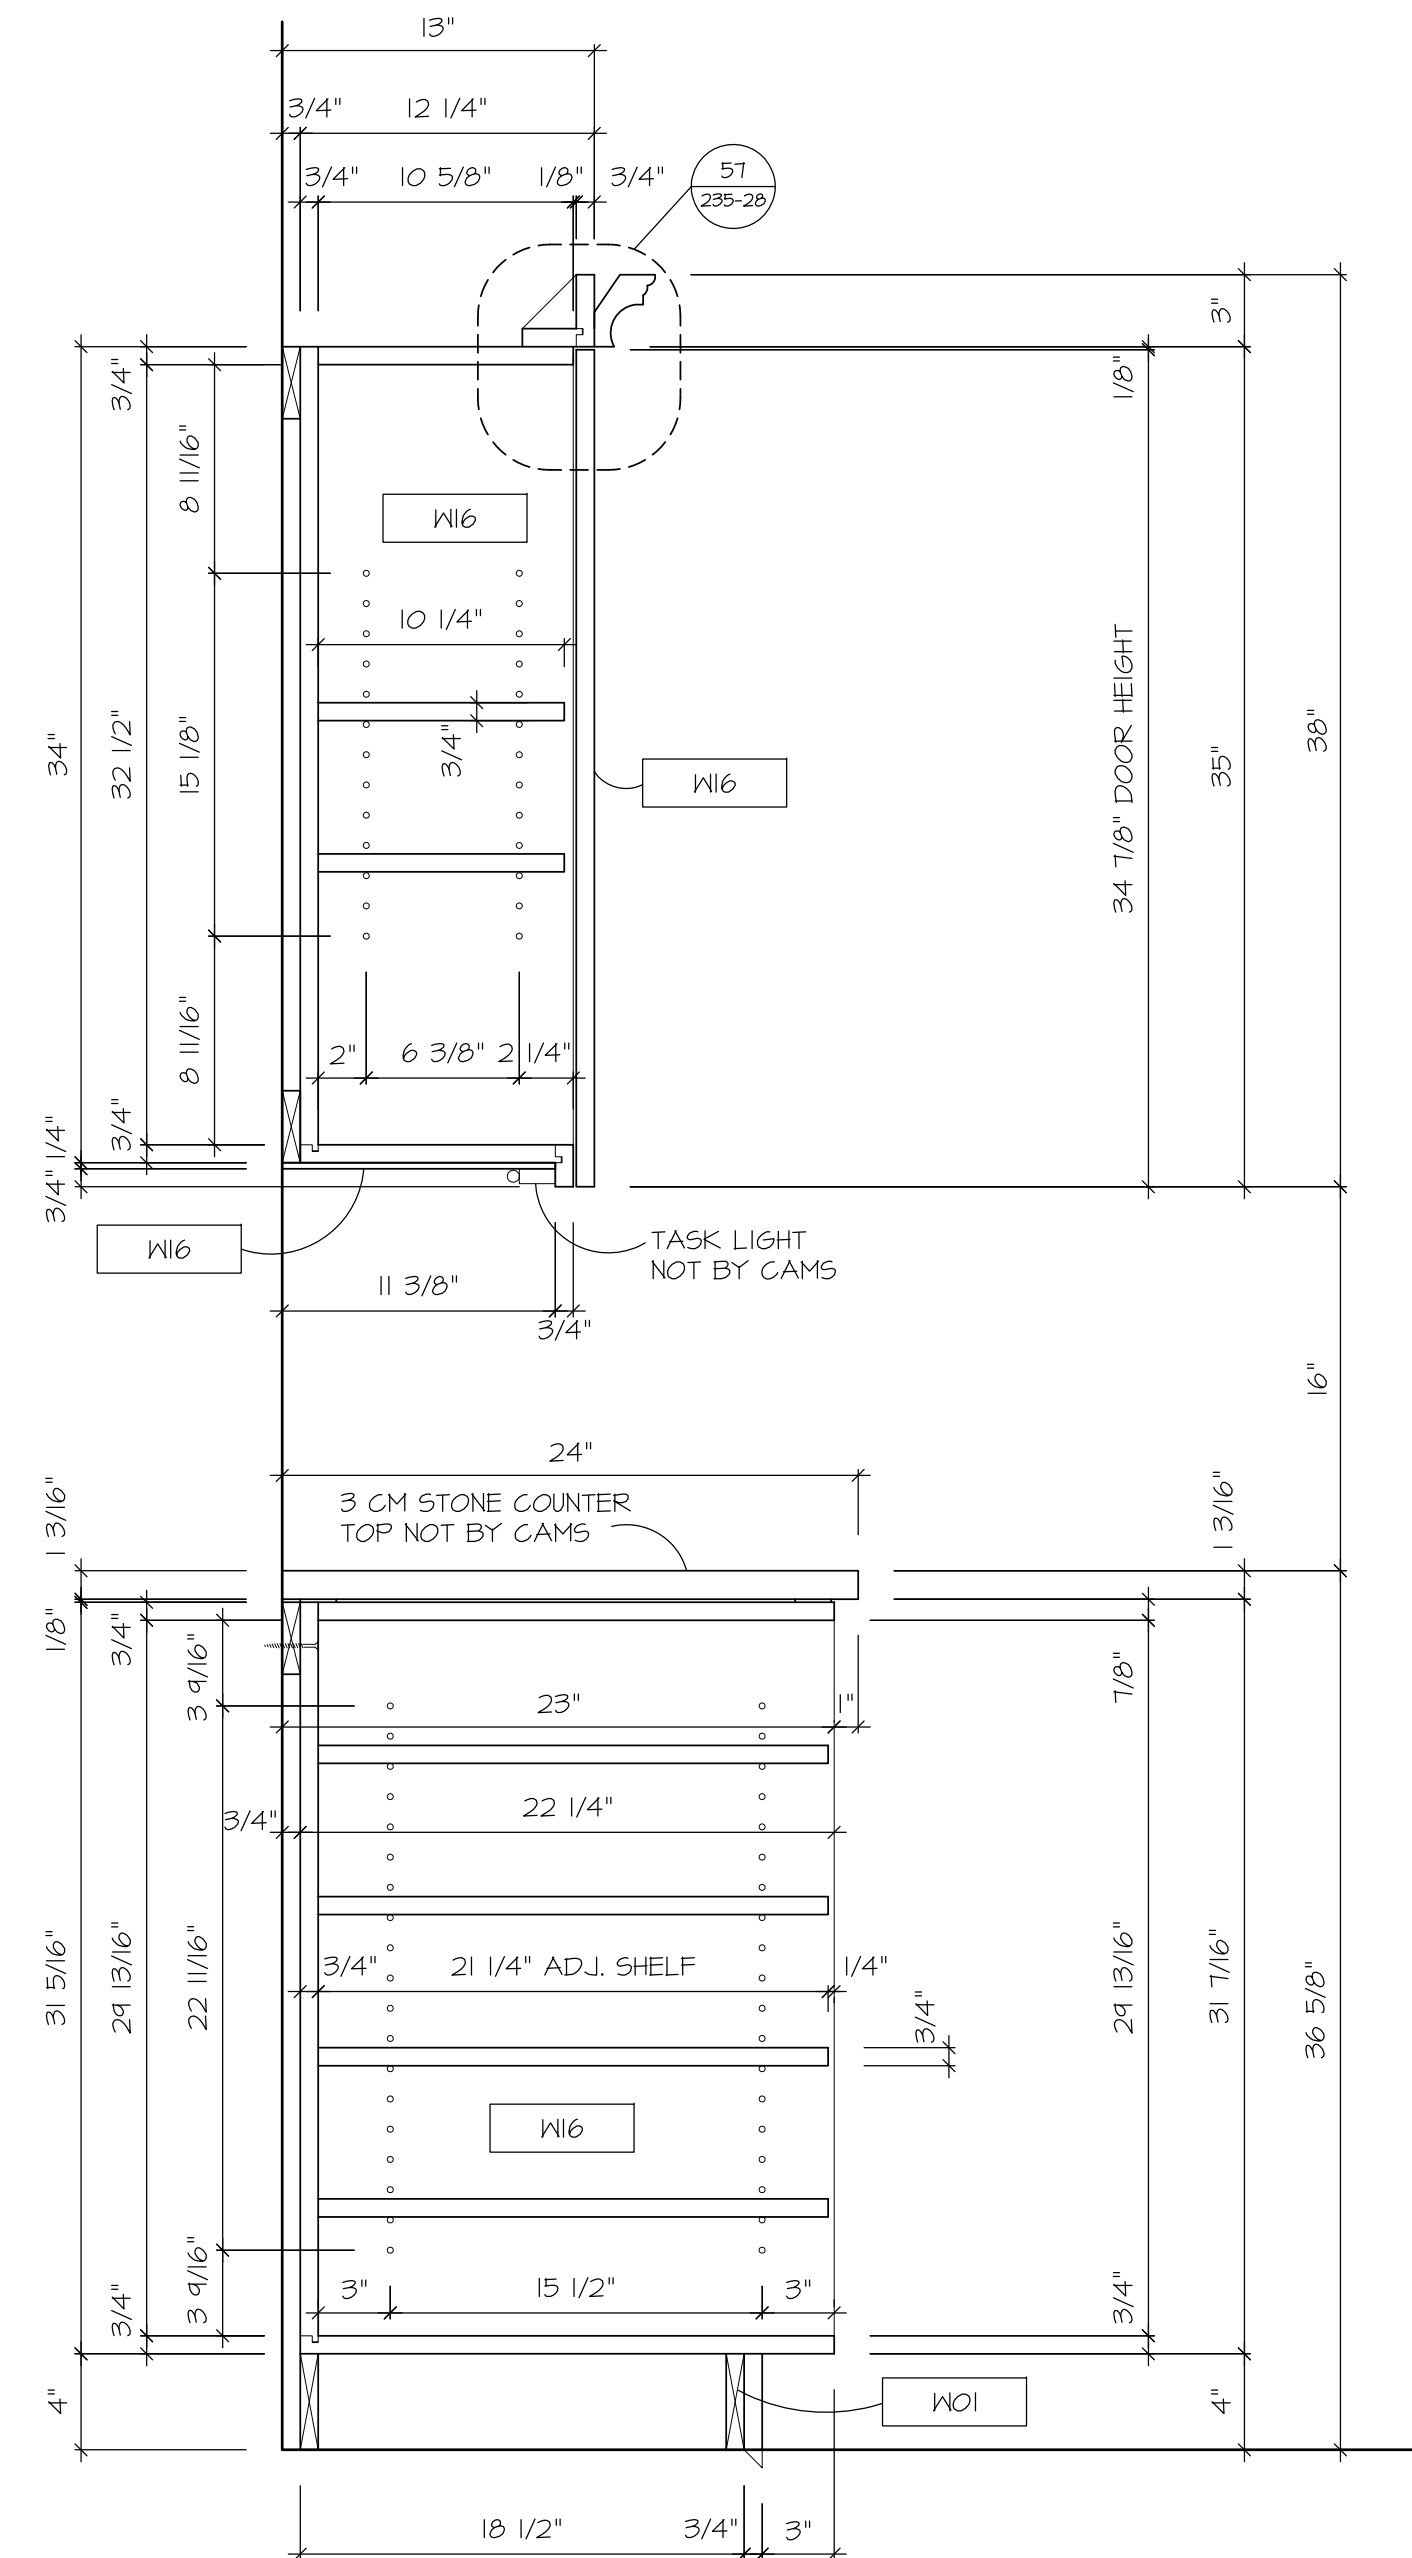


52
235-21
VERTICAL SECTION
1-1/2" = 1'-0"
ref.

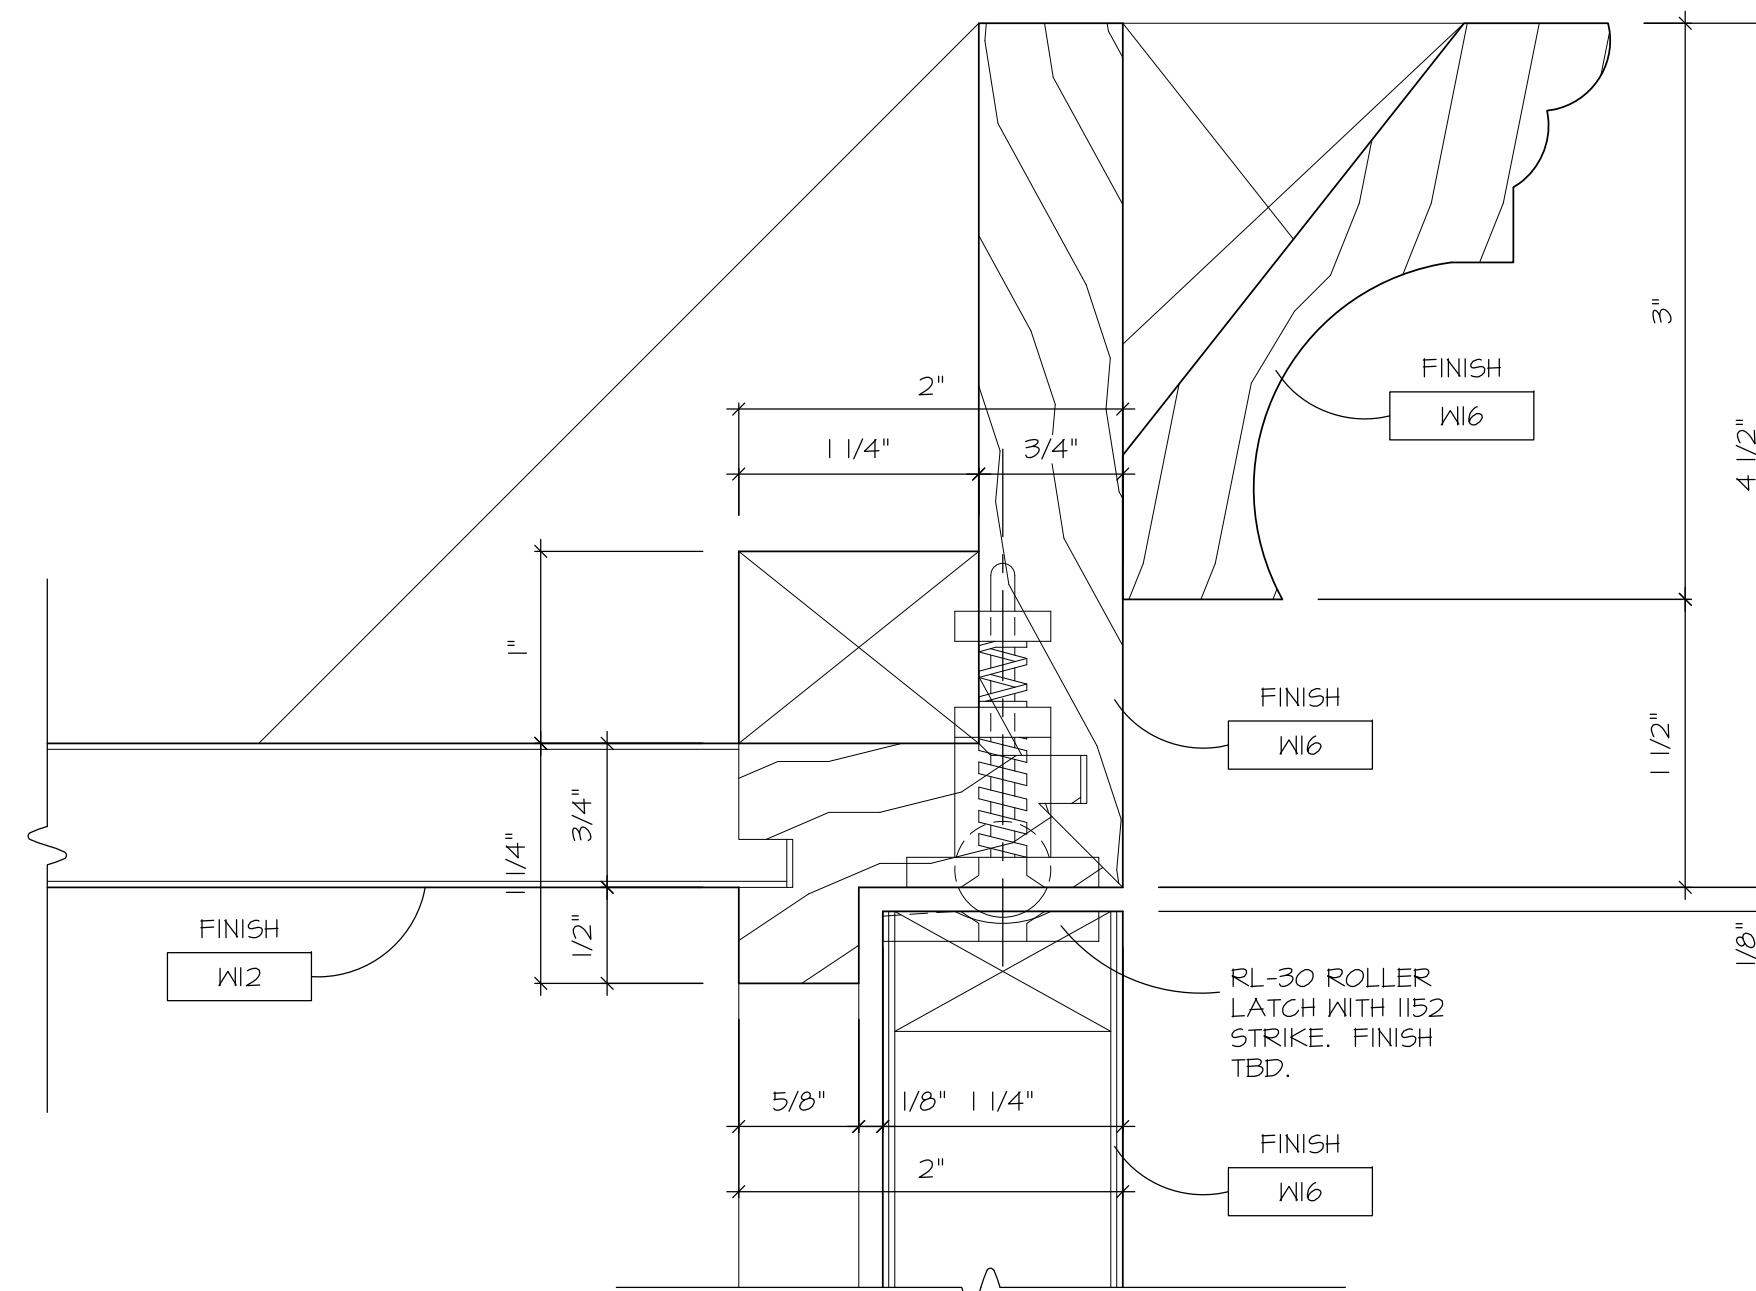

50A
235-21
DETAIL
full size
ref.

Colorado
Architectural
Millwork
Supply, Inc.

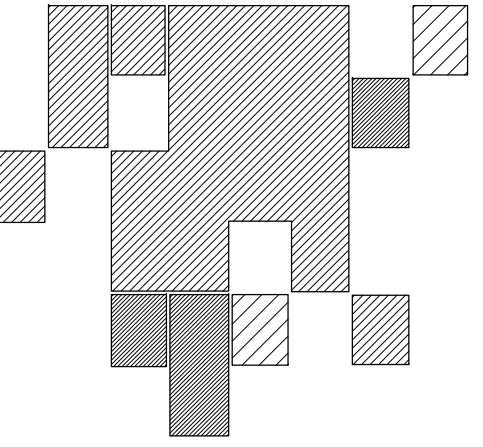


C.A.M.S.
163 Talsmine Court
Colorado Springs, Colorado 80907
Phone (719) 477-9941
Fax (719) 477-9955




THOMPSON RES.
Snowmass Village, CO


REVISIONS	
2	PER FIELD DIMENSIONS 03/10/11 NH
DRAWN BY gdomingo	
DATE 11/06/08	SCALE AS NOTED
AREA SECTION- KITCHEN 235 AND PANTRY 231	
JOB NO. 609	
SHEET NO. 235-21	

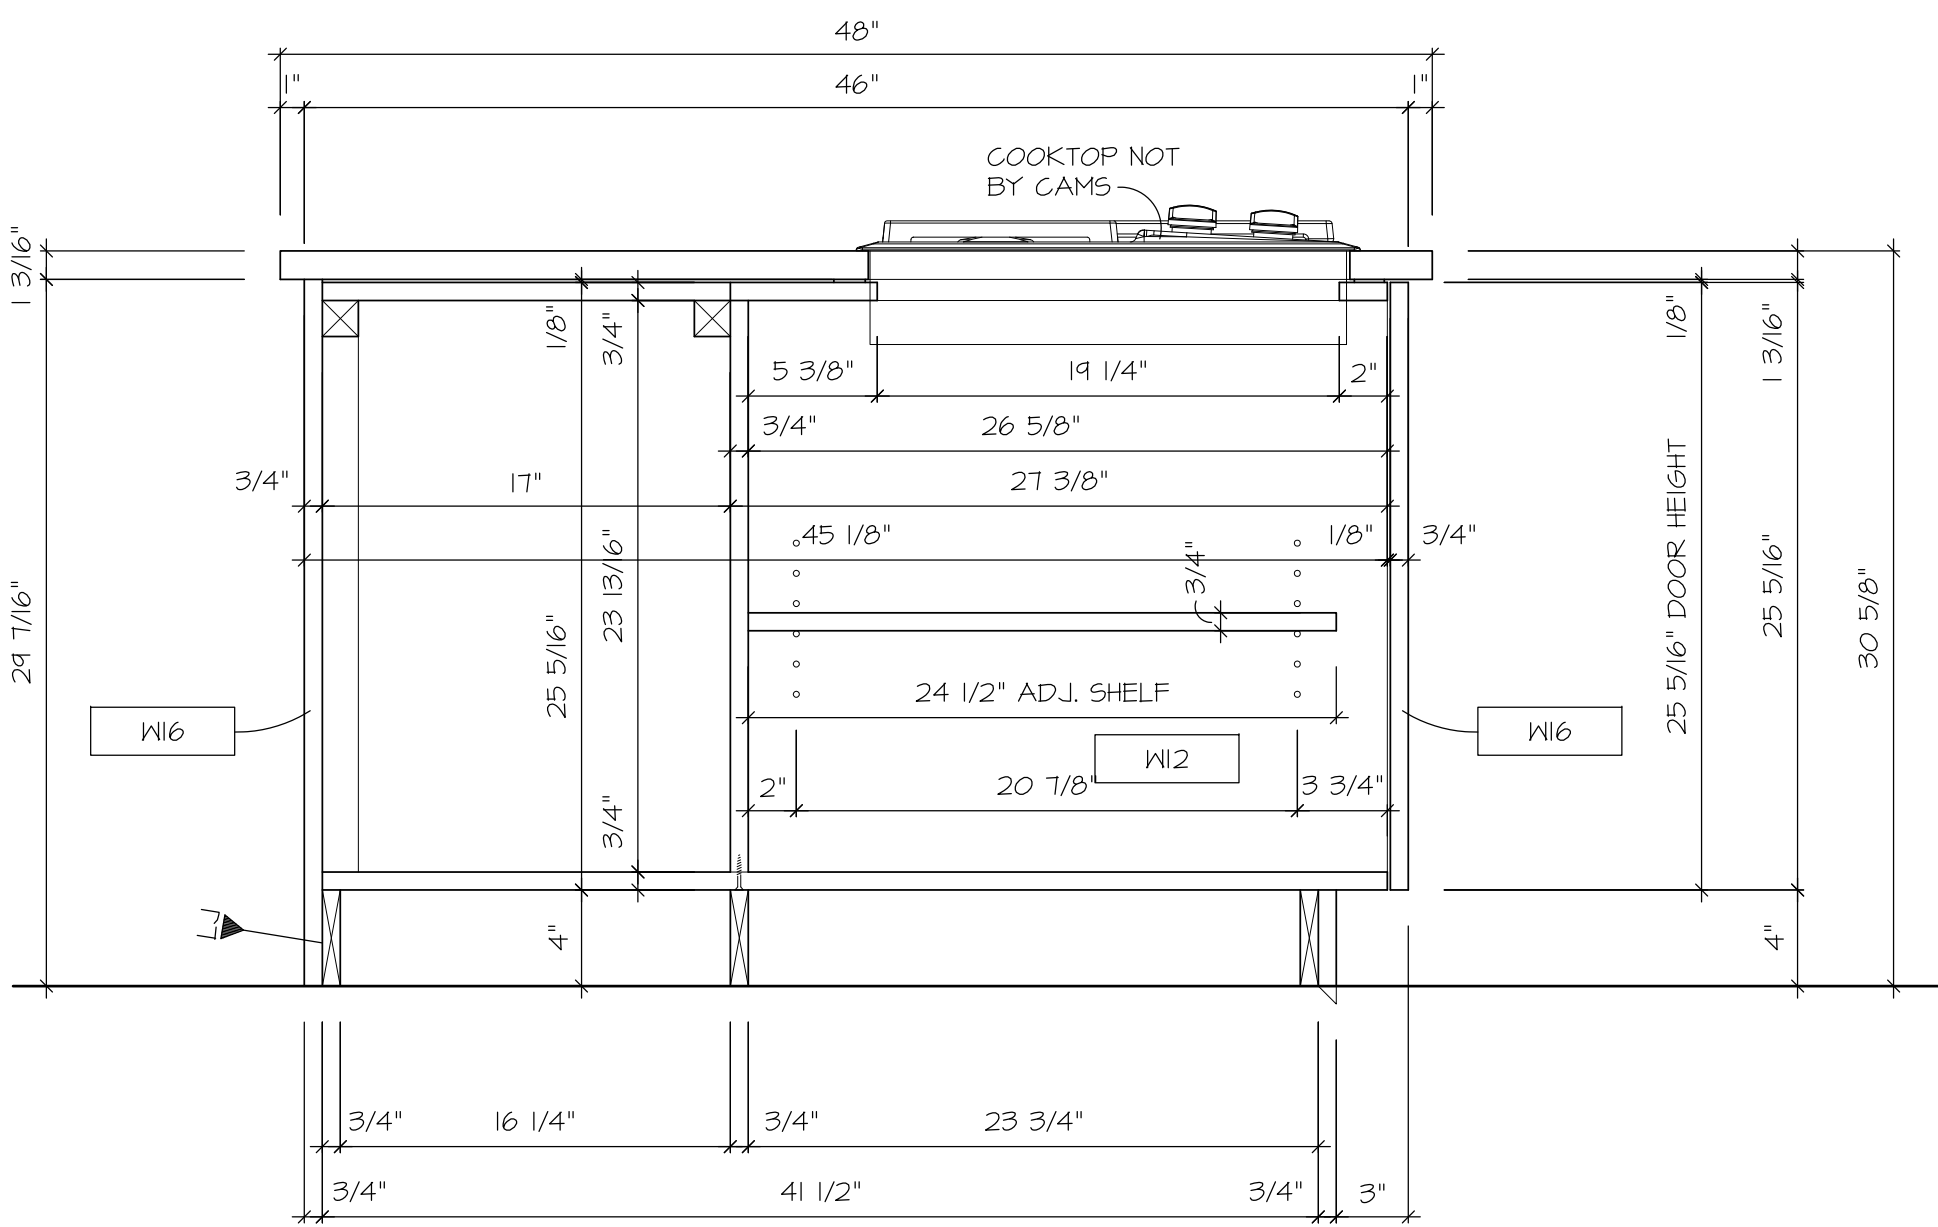


53 VERTICAL SECTION
235-28 1-1/2" = 1'-0" ref.

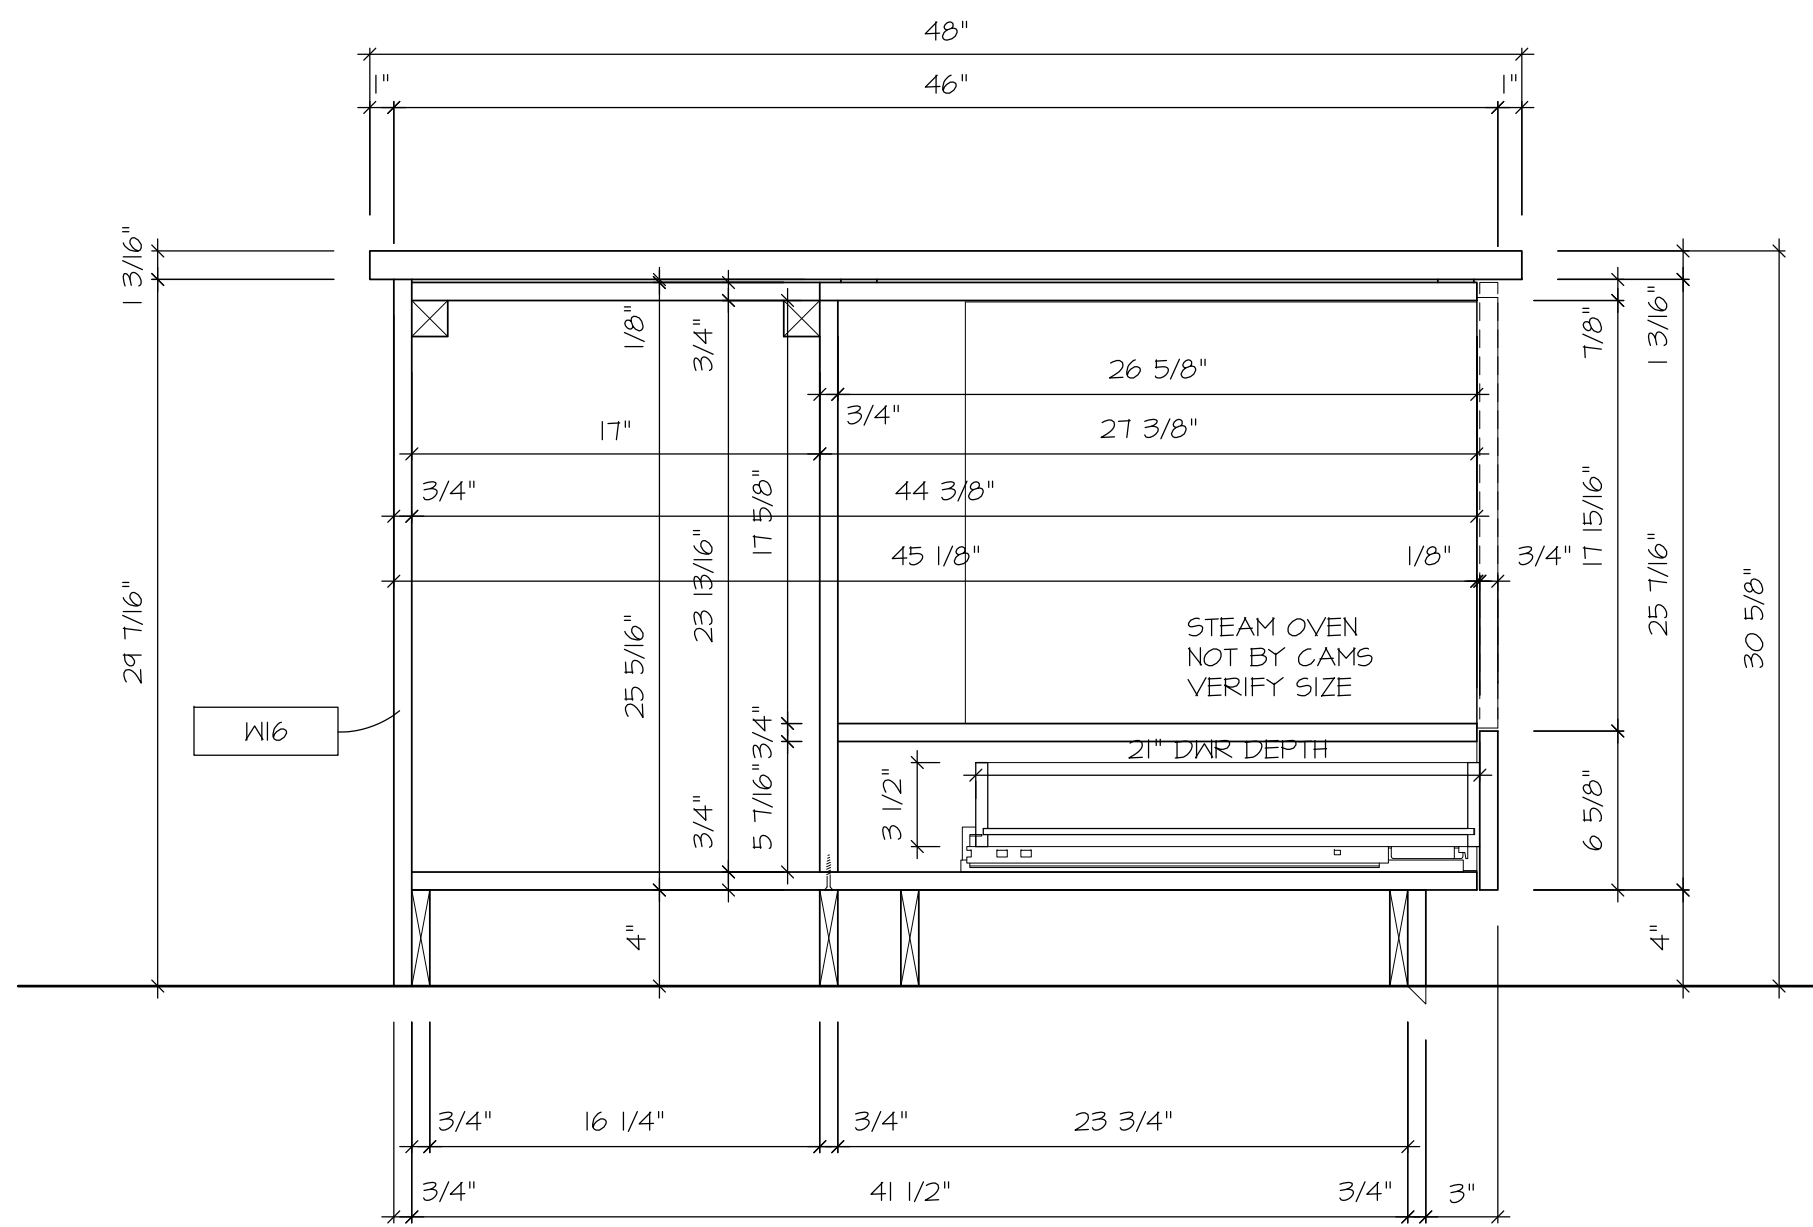


54 VERTICAL SECTION
235-28 1-1/2" = 1'-0" ref.

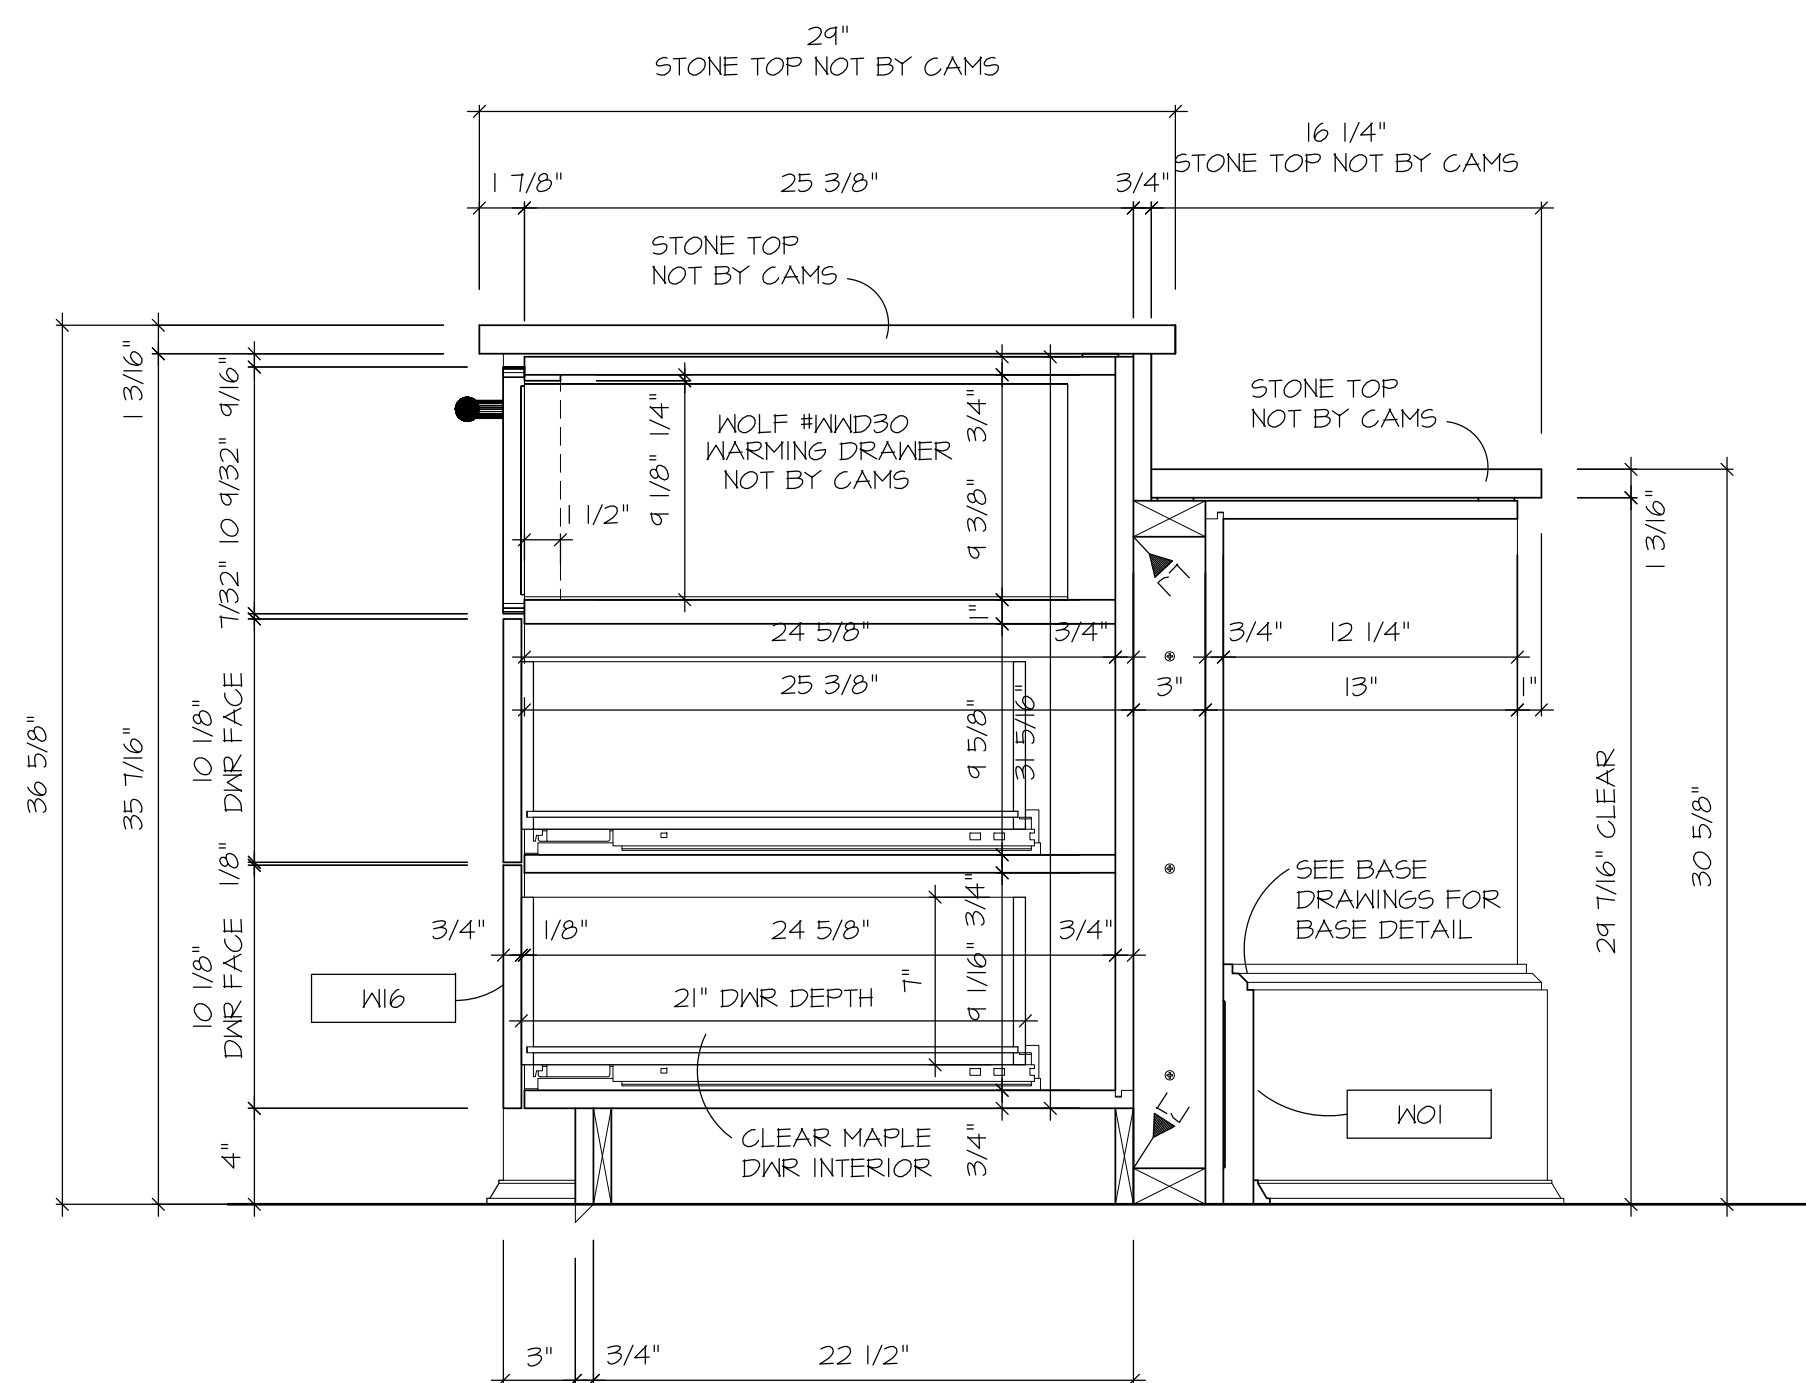


55 VERTICAL SECTION
235-28 1-1/2" = 1'-0" ref.

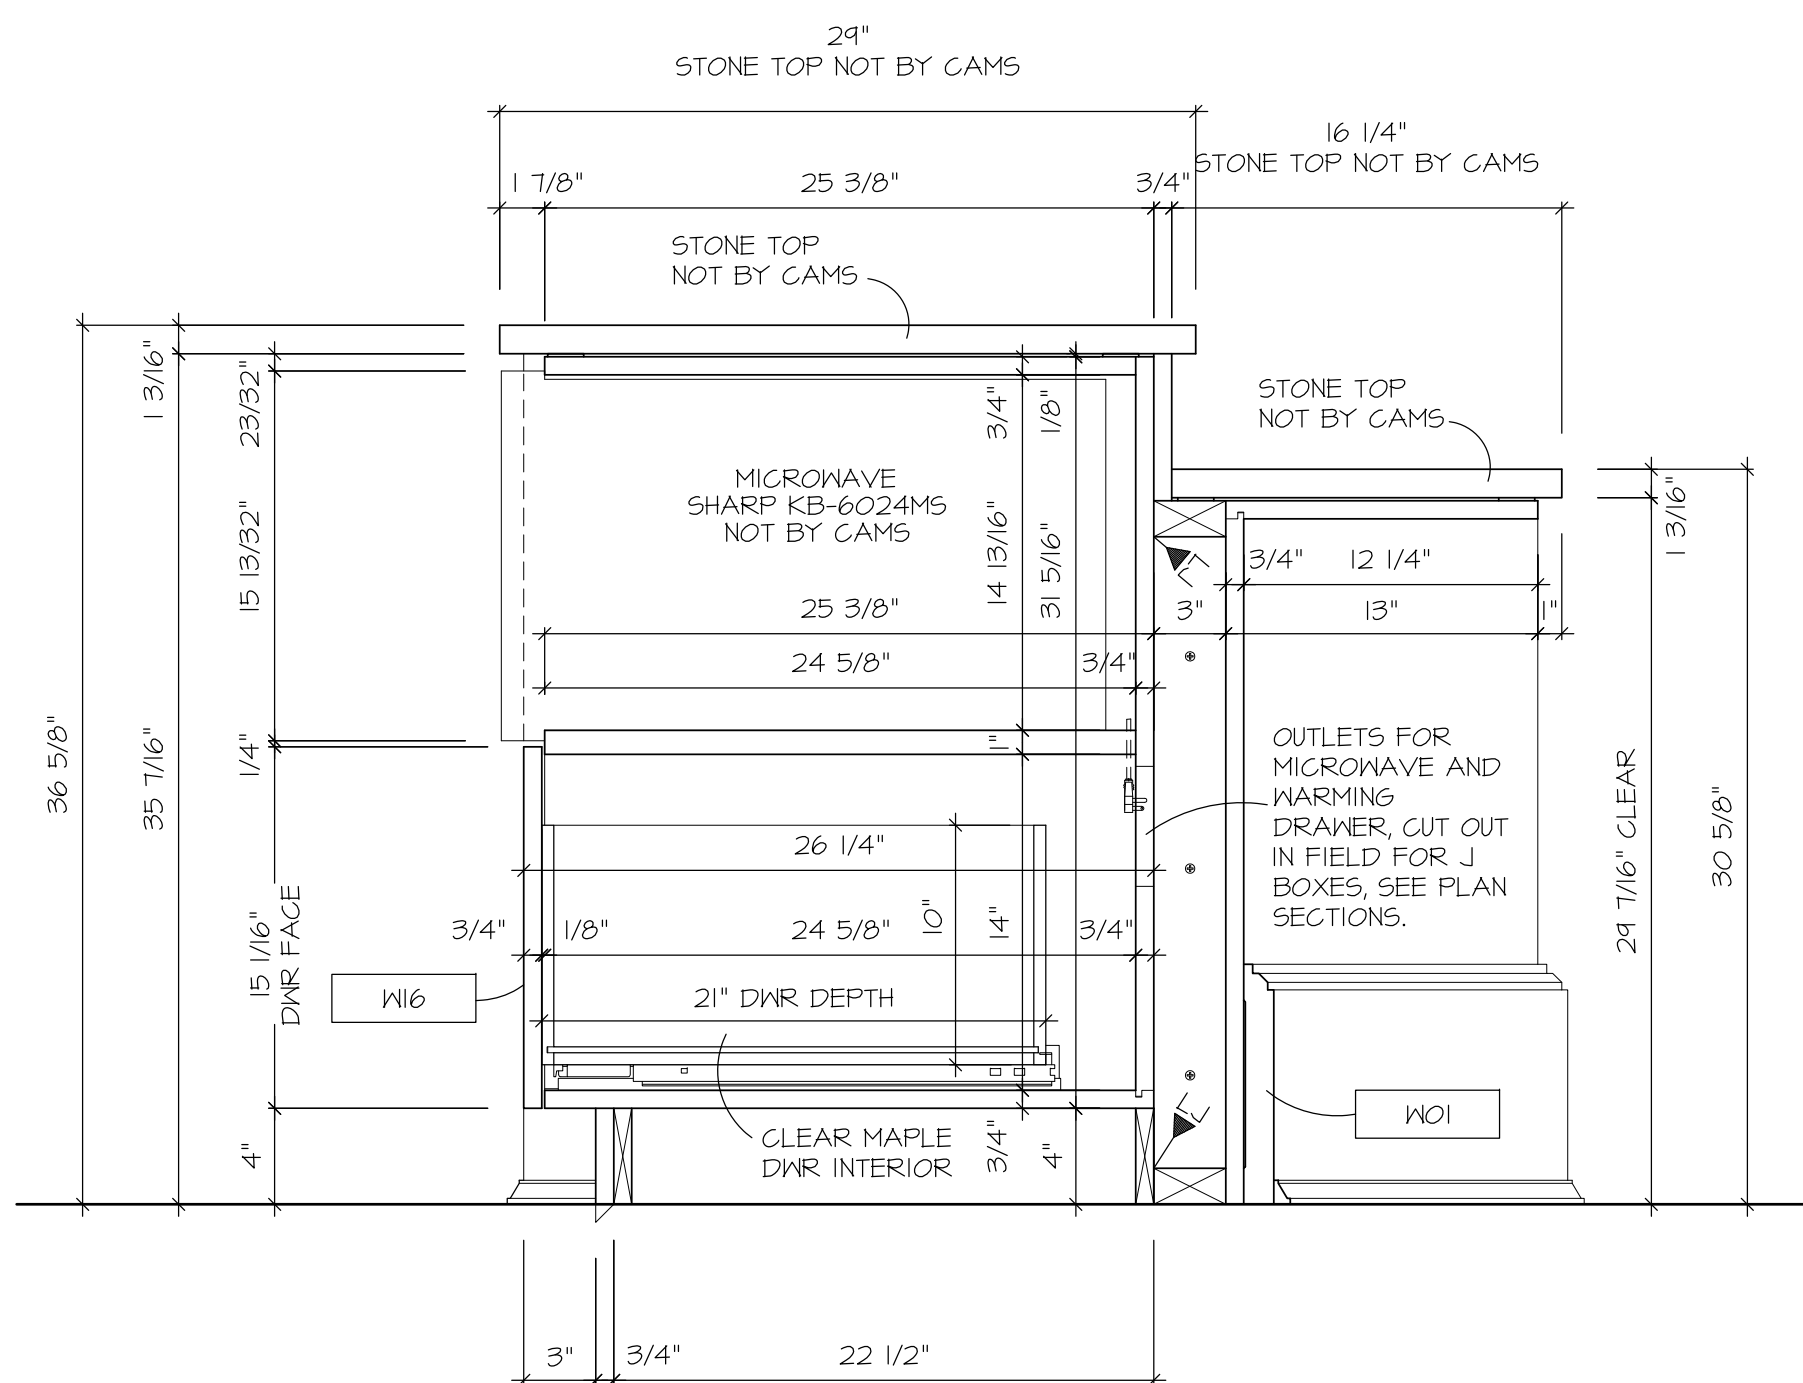

56 VERTICAL SECTION
235-28 1-1/2" = 1'-0" ref.

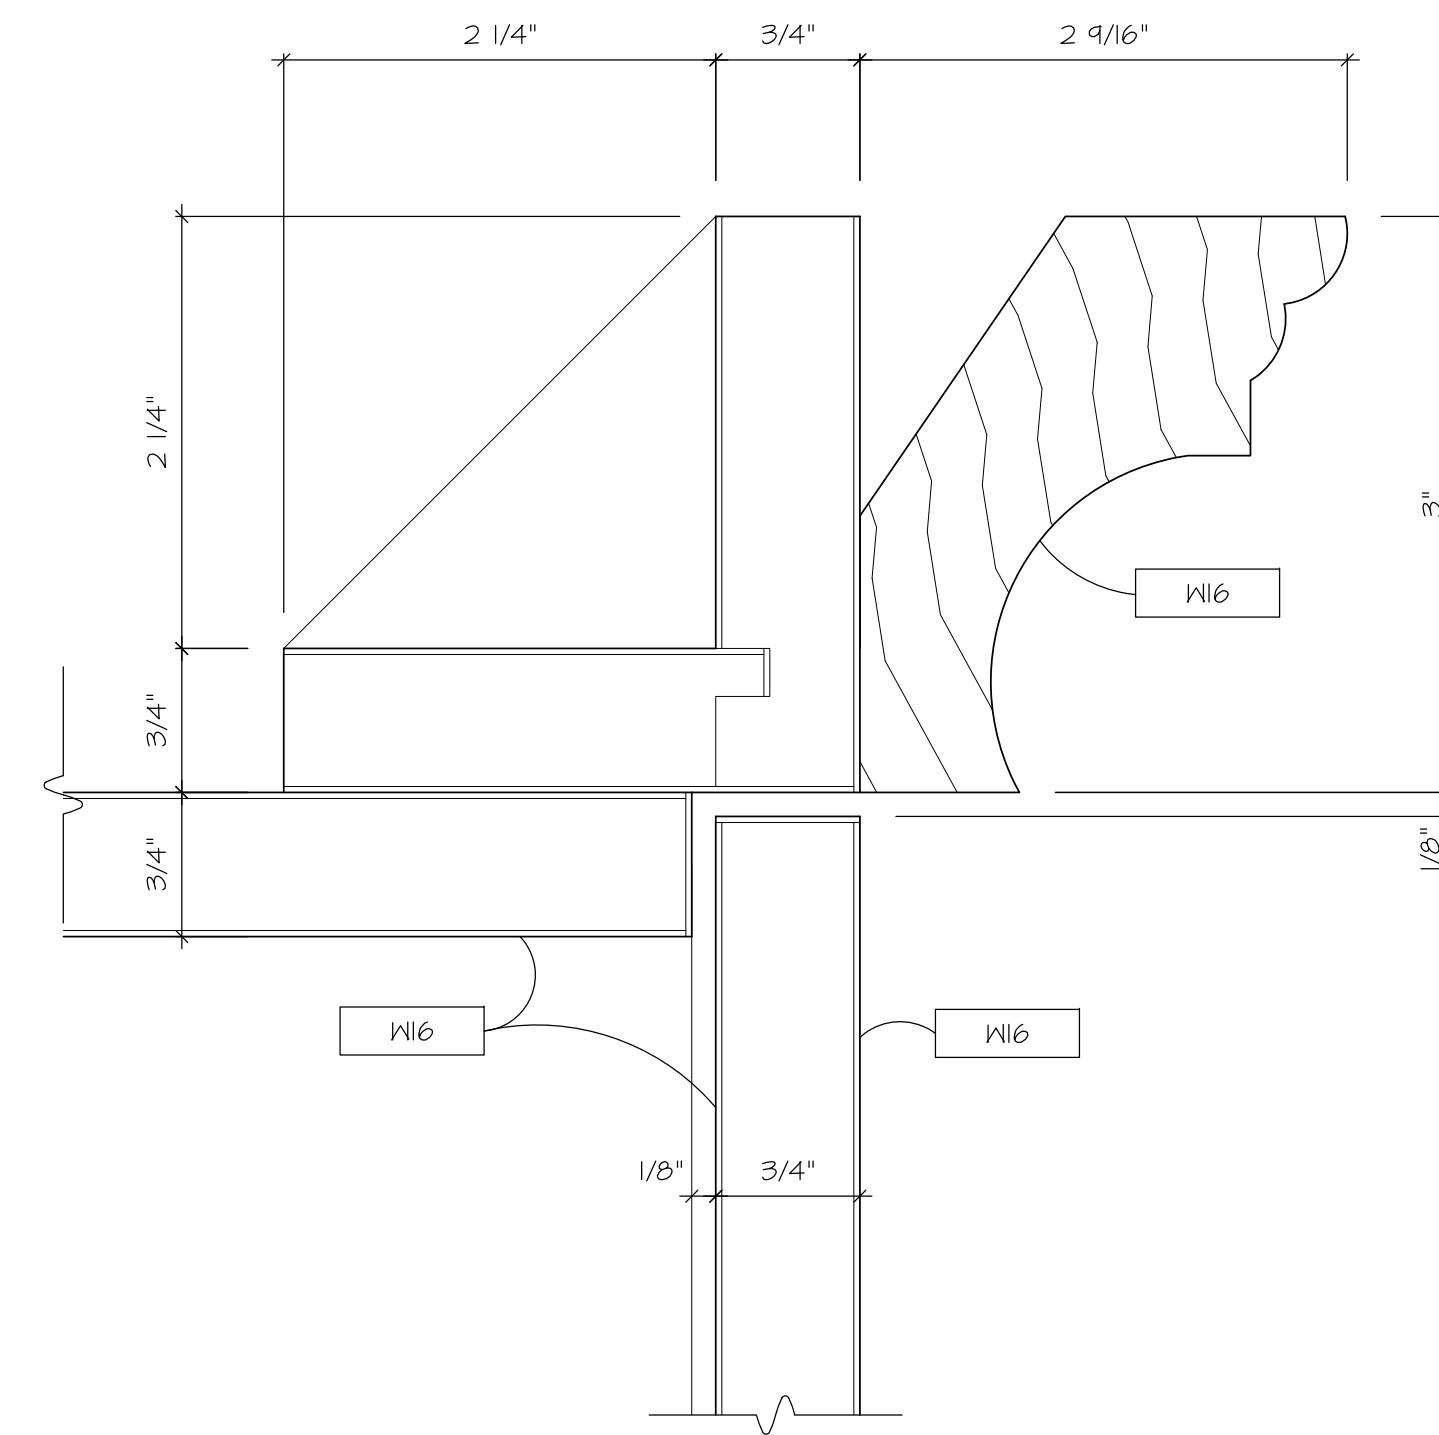

57 DETAIL
235-28 FS ref.

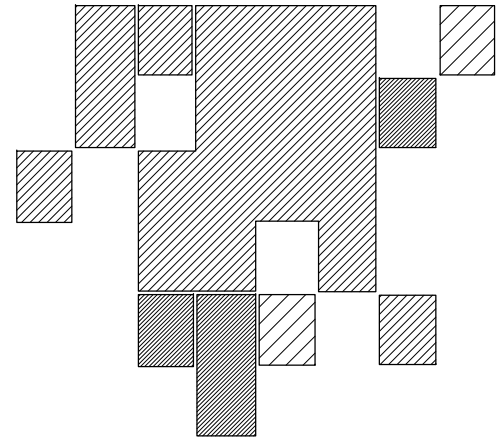

C.A.M.S.
163 Talsmine Court
Colorado Springs, Colorado 80907
Phone (719) 477-9941
Fax (719) 477-9955



THOMPSON RES.
Snowmass Village, CO

REVISIONS	
2	PER FIELD DIMENSIONS 03/08/11 NH
DRAWN BY gdomingo	
DATE 11/06/08	SCALE AS NOTED
AREA SECTION- KITCHEN 235 AND PANTRY 231	
JOB NO. 609	
SHEET NO. 235-28	